PLAN No. 344-D
GRADE FOR CURBS & GUTTERS
ON
SAUNDERS STREET

RIVERSIDE, CALIFORNIA
OCT. 1959

APPROVED: _____
M.H. IRVINE - REG. C.E. # 3011
CITY ENGINEER

F.B. 564-6

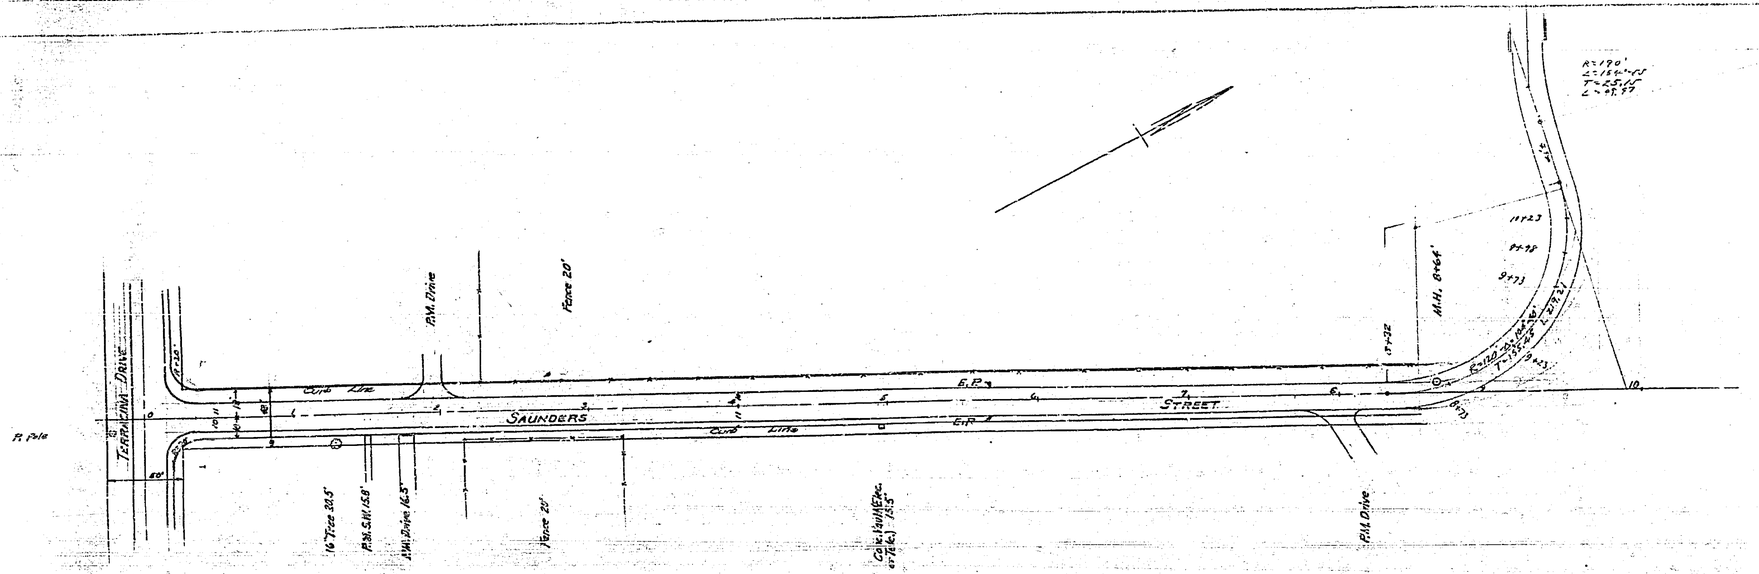

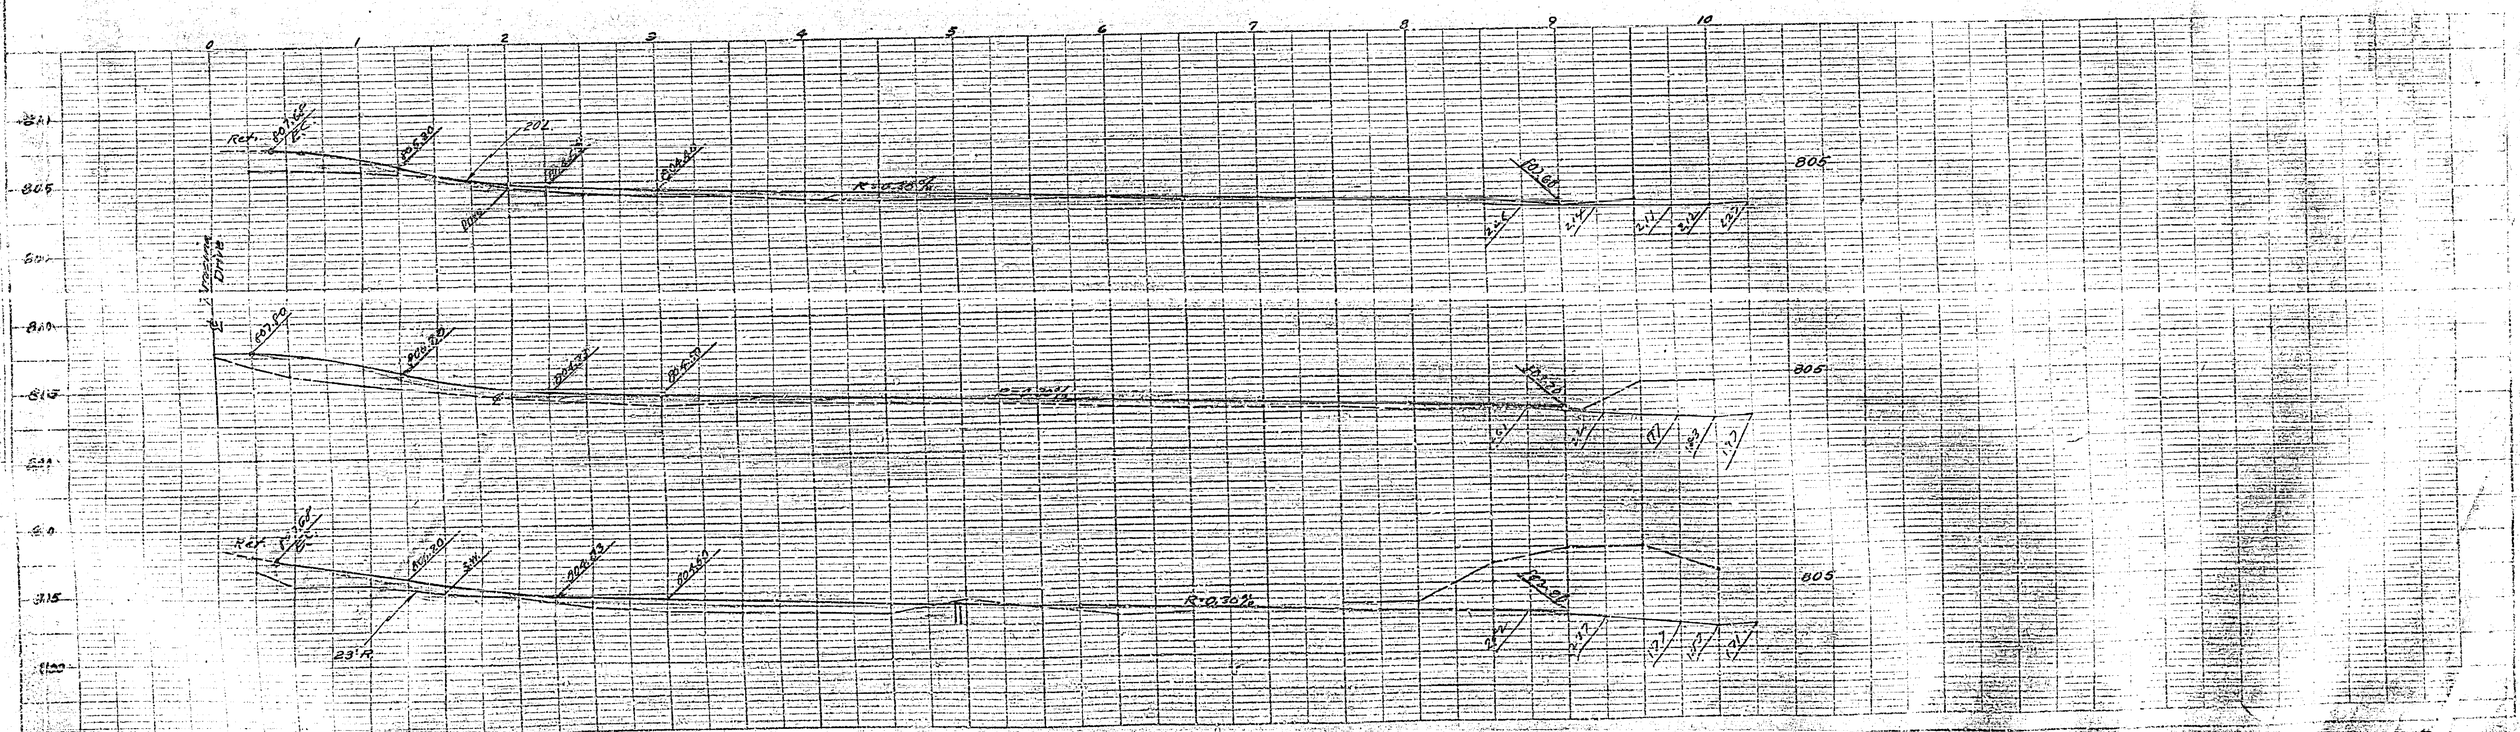

PLATE 1 - PLAN - PROFILE - F.A.P.
CLEARPRINT PAPER CO., S.F., CAL.
No. SHEETS

344-D