421-B

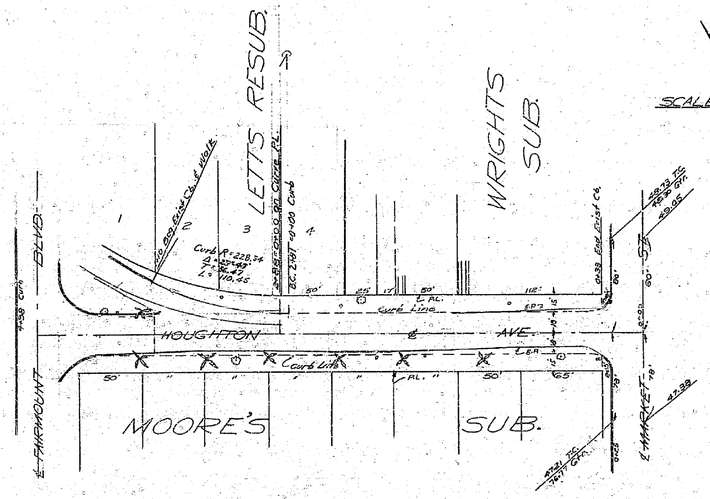

SCALES: HORIZ. 1"=50'
VERT. 1"=5'

PLAN AND PROFILE
NO. 421-B

FOR THE CONSTRUCTION OF CURBS & GUTTERS ON

HOUGHTON AVENUE

BETWEEN MARKET ST. & FAIRMOUNT BLVD.
RIVERSIDE, CALIFORNIA

F.B. 530/31

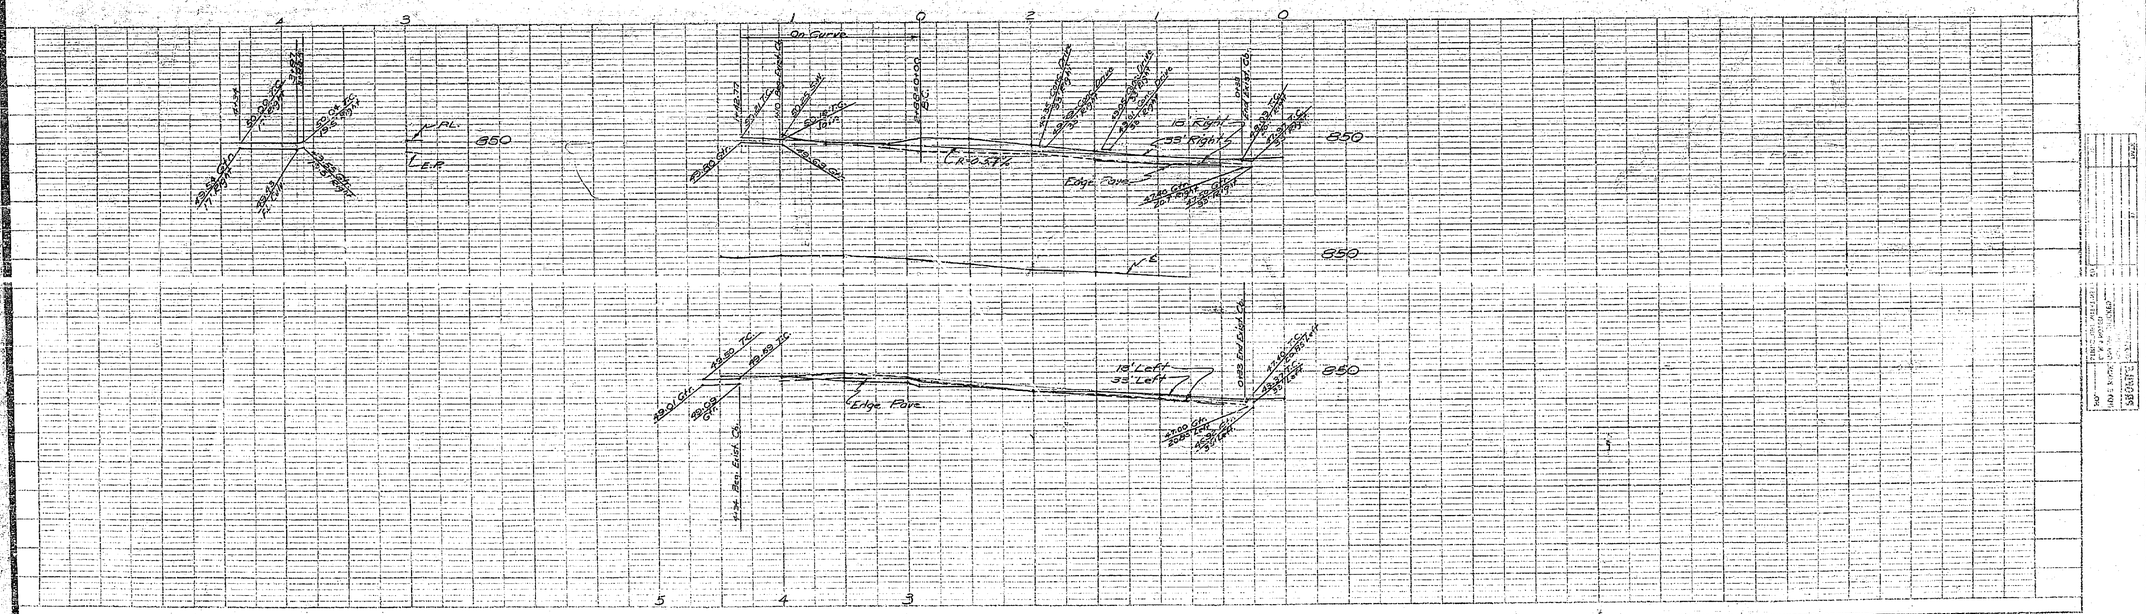

421 B

F.B. 53

8-1