MAP OF PROPOSED IMPROVEMENTS ON CEDAR ST.

1ST TO 4TH STREETS.

Scale;-
1 inch Horizontal = 60 feet.
1 inch Vertical = 6 feet.

A.P. Campbell
City Engineer.

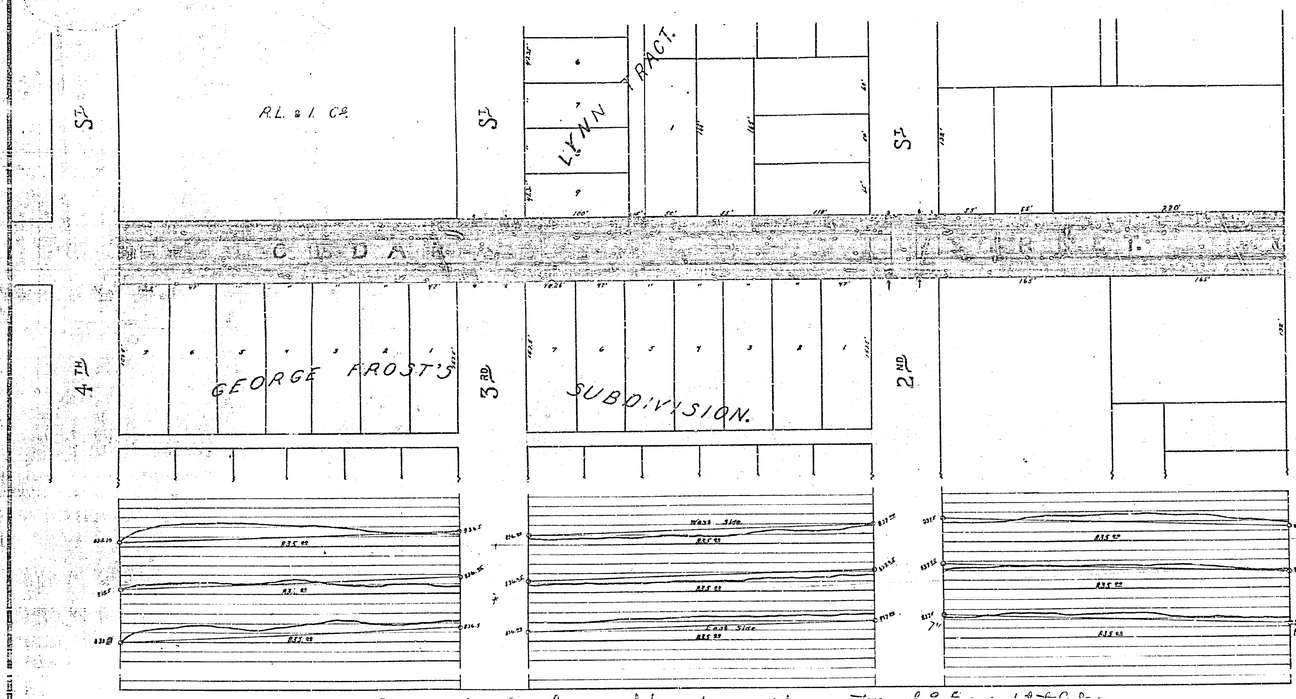

Note-The proposed improvements are shown on the map as follows;-
Cement curb to be constructed according to Spec. No 22: is shown thus;.....
Concrete gutter to be constructed according to Spec. No 23: is shown thus;.....
Roadbed to be constructed according to Spec. No 24 is shown thus;-.....
Space from curb to property line to be graded, rise ½" to foot from curb. Shown thus

Approved by the Mayor and Common Council of the City of Riverside, Calif. March 13, 1911.
[illegible] Clerk.

7" face both sides from 1st to 4th except as noted at S.E. cor 1st & Cedar

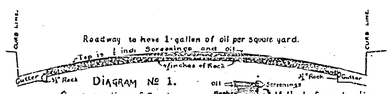

Rock 2" to 3"

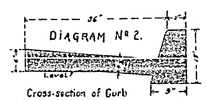

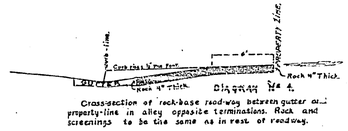

420

429