BLOCK 19 SANTA FE TRACT

A.P. CAMPBELL, CITY ENGINEER — 1926.

PARK AVENUE

COTTAGE STREET

FOURTEENTH STREET

GROVE AVENUE

514'	50'	"	"	"	"	"	50'	55'
10	11	12	13	14	15	16	17	18

173.1' — 168.9'

SANTA FE

BLOCK 19

16" — 6" Vitrified Sewer

Type "A" Manhole Constructed

TRACT

170'	9	8	7	6	5	4	3	2	1	170'
	514'	50'	"	"	"	"	"	50'	55'	

Sewer Constructed

Approved by the Mayor and Common Council of the City of Riverside this 4th day of July 1926.

Attest: E. Desert Mizell
City Clerk.

LEGEND

Vitrified Pipe Sewer to be constructed shown thus: ——

"Y" Branches " " " " ——→

Cleanout to be constructed " " " ——◎

Sewer already Constructed shown thus ——————

Manhole " " " " ○

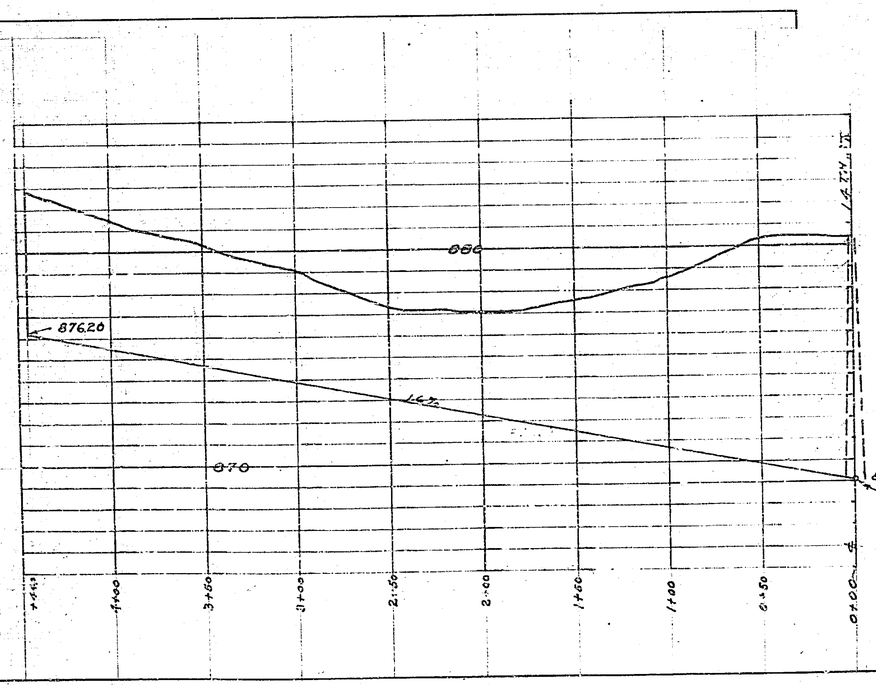

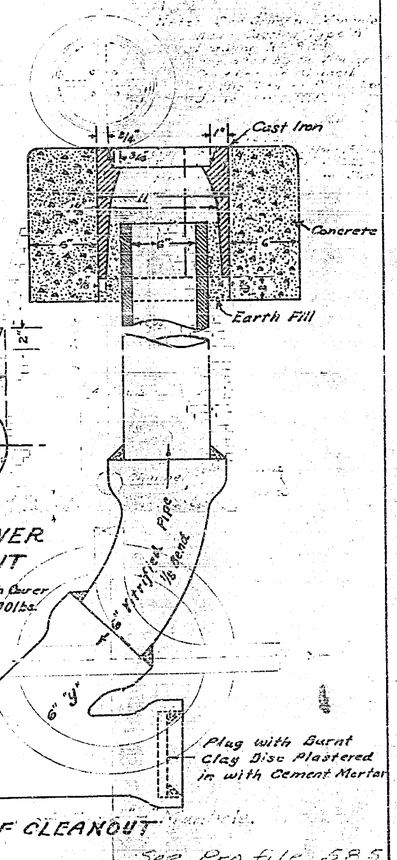

DETAIL OF COVER FOR CLEANOUT

Note: Frame Casting with Cover to weigh not less than 90 lbs.

DETAIL OF CLEANOUT

See Profile 685

MAP No 865

453A