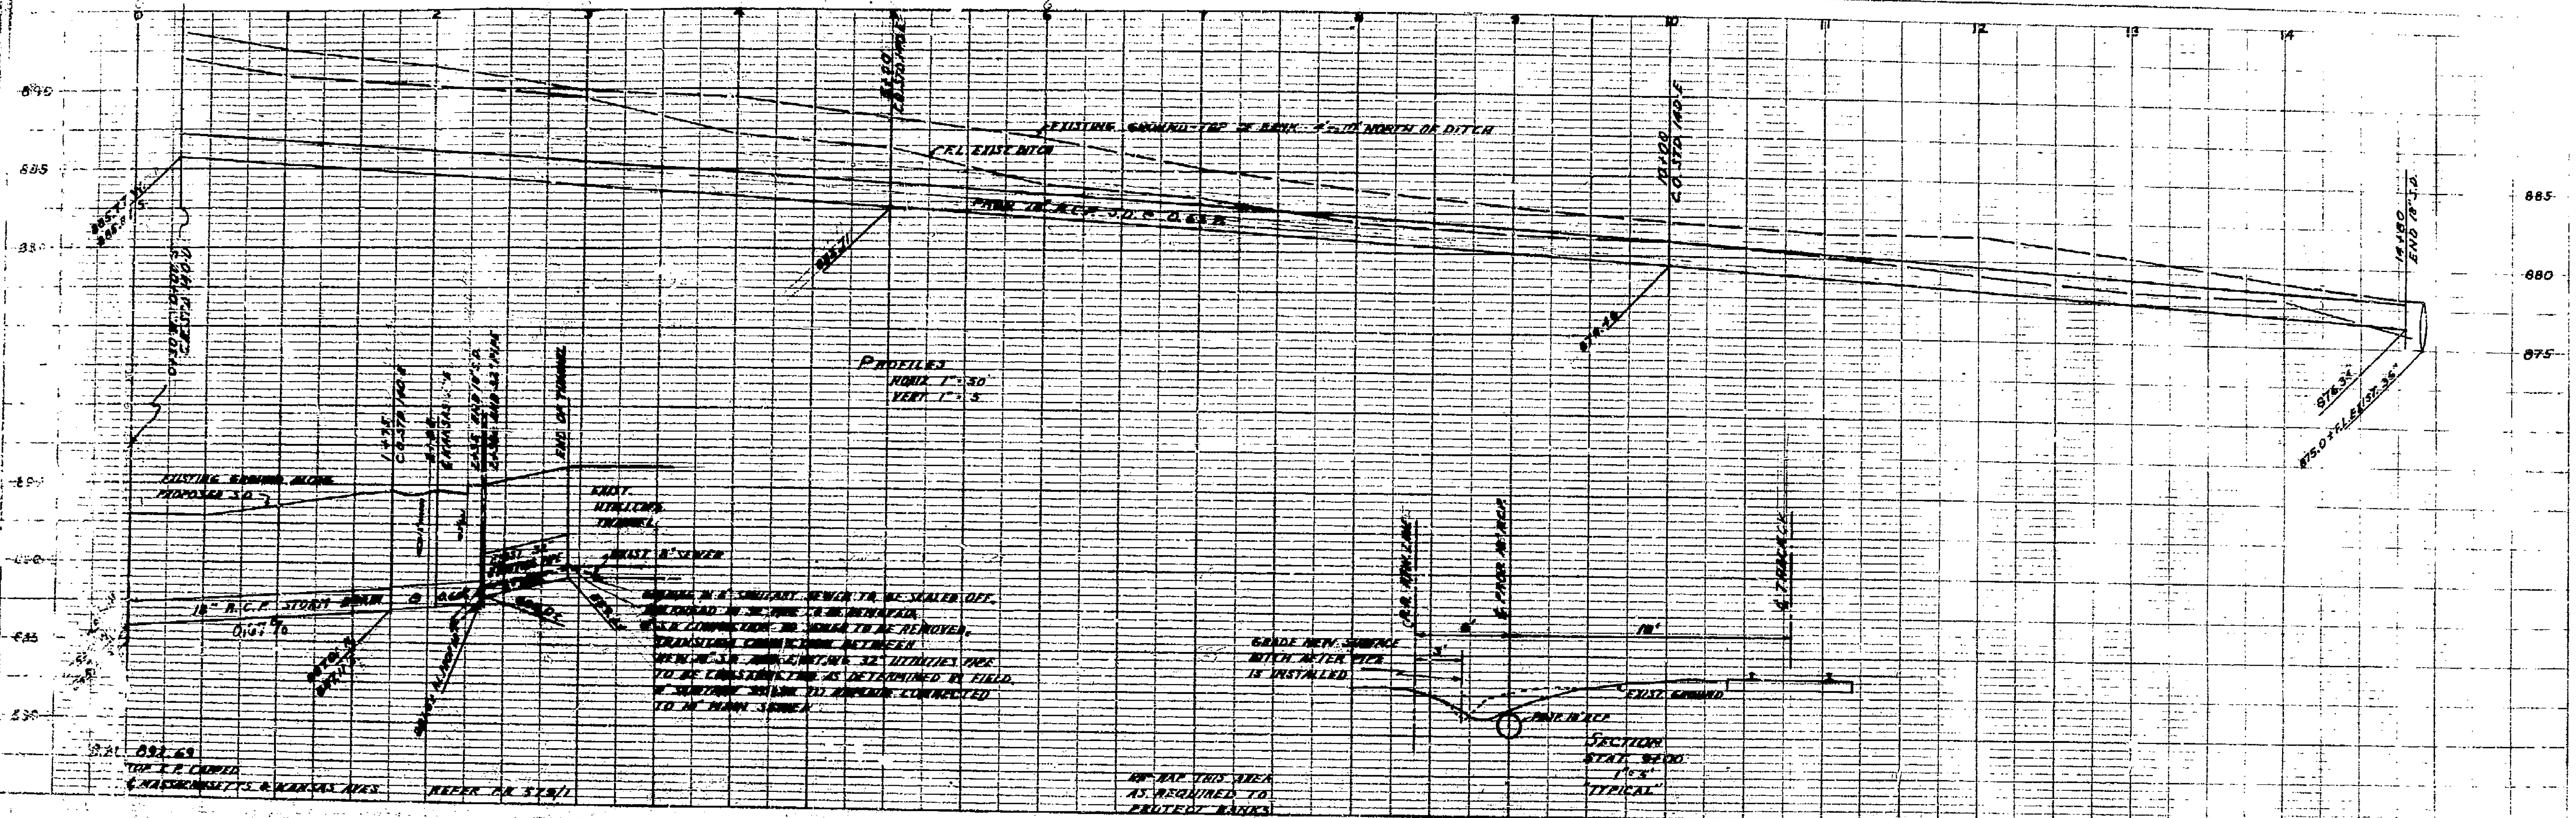

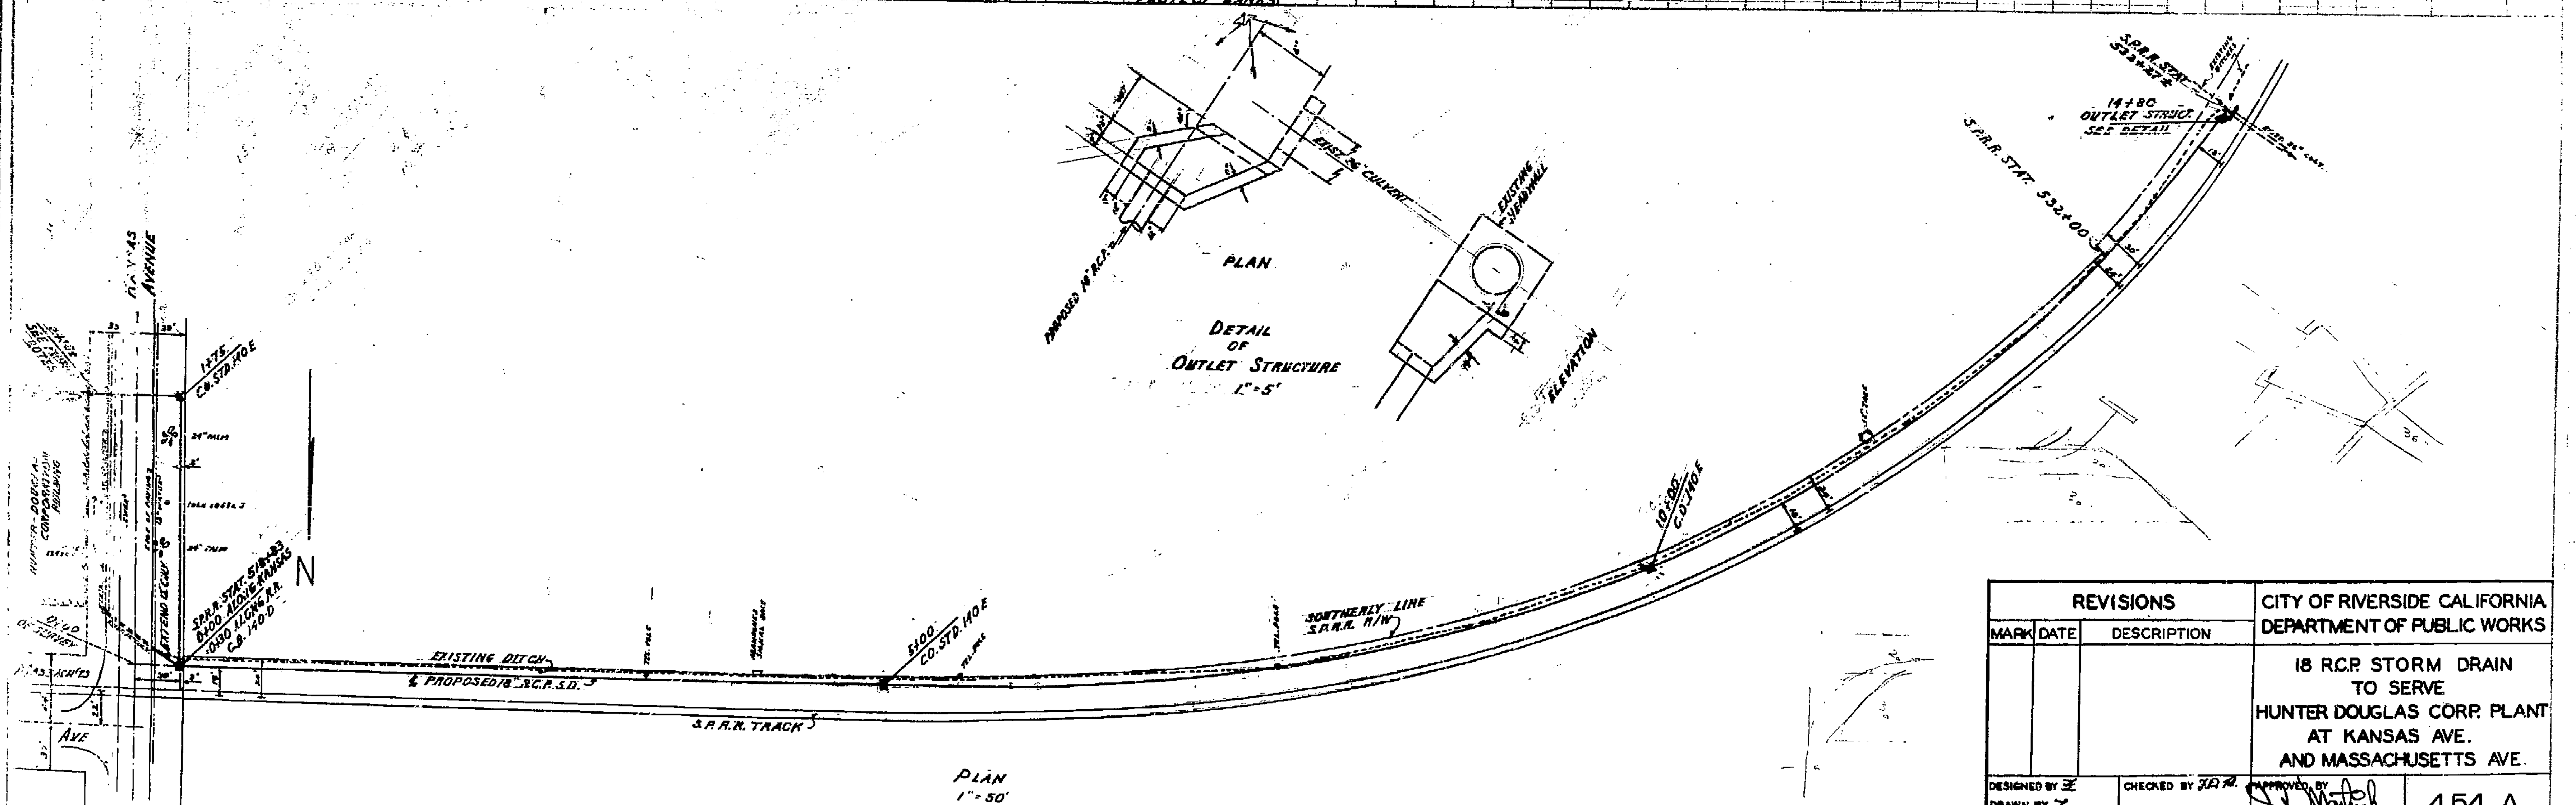

REVISIONS			CITY OF RIVERSIDE CALIFORNIA DEPARTMENT OF PUBLIC WORKS
MARK	DATE	DESCRIPTION	18 R.C.P. STORM DRAIN TO SERVE HUNTER DOUGLAS CORP. PLANT AT KANSAS AVE. AND MASSACHUSETTS AVE.

DESIGNED BY Z DRAWN BY Z	CHECKED BY J.R.M.	APPROVED BY [signature] DIRECTOR OF PUBLIC WORKS	454-A
RECOMMENDED BY [signature] ASSISTANT CITY ENGINEER		DATE Sept 15, 1955	SHEET 1 OF 1

454A