TEXAS AVE
BETWEEN ARLINGTON AVE & COLORADO STREET

TOPO & PROFILE OF PROPERTY LINE & CENTER LINE, PROPERTY LINE 25 FT EACH SIDE CENTER LINE

Scale :
Horizontal : 1" = 50'
Vertical : 1" = 5'

F.B. 541-70 25 FEB 54

Approved M. N. Irvine.
CITY ENGINEER

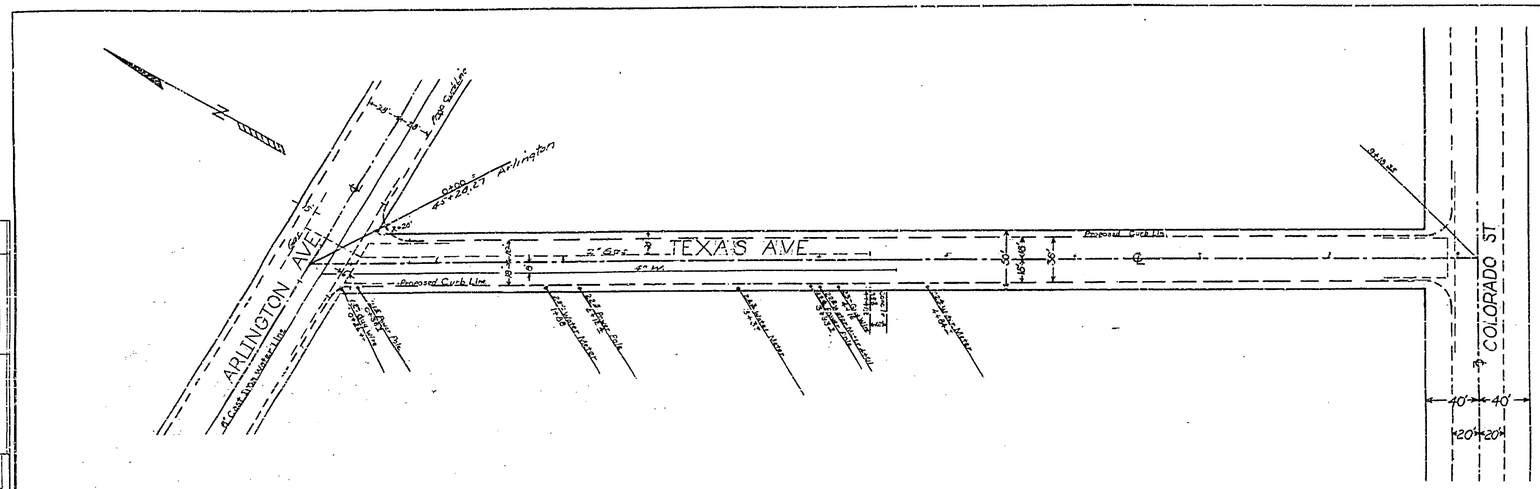

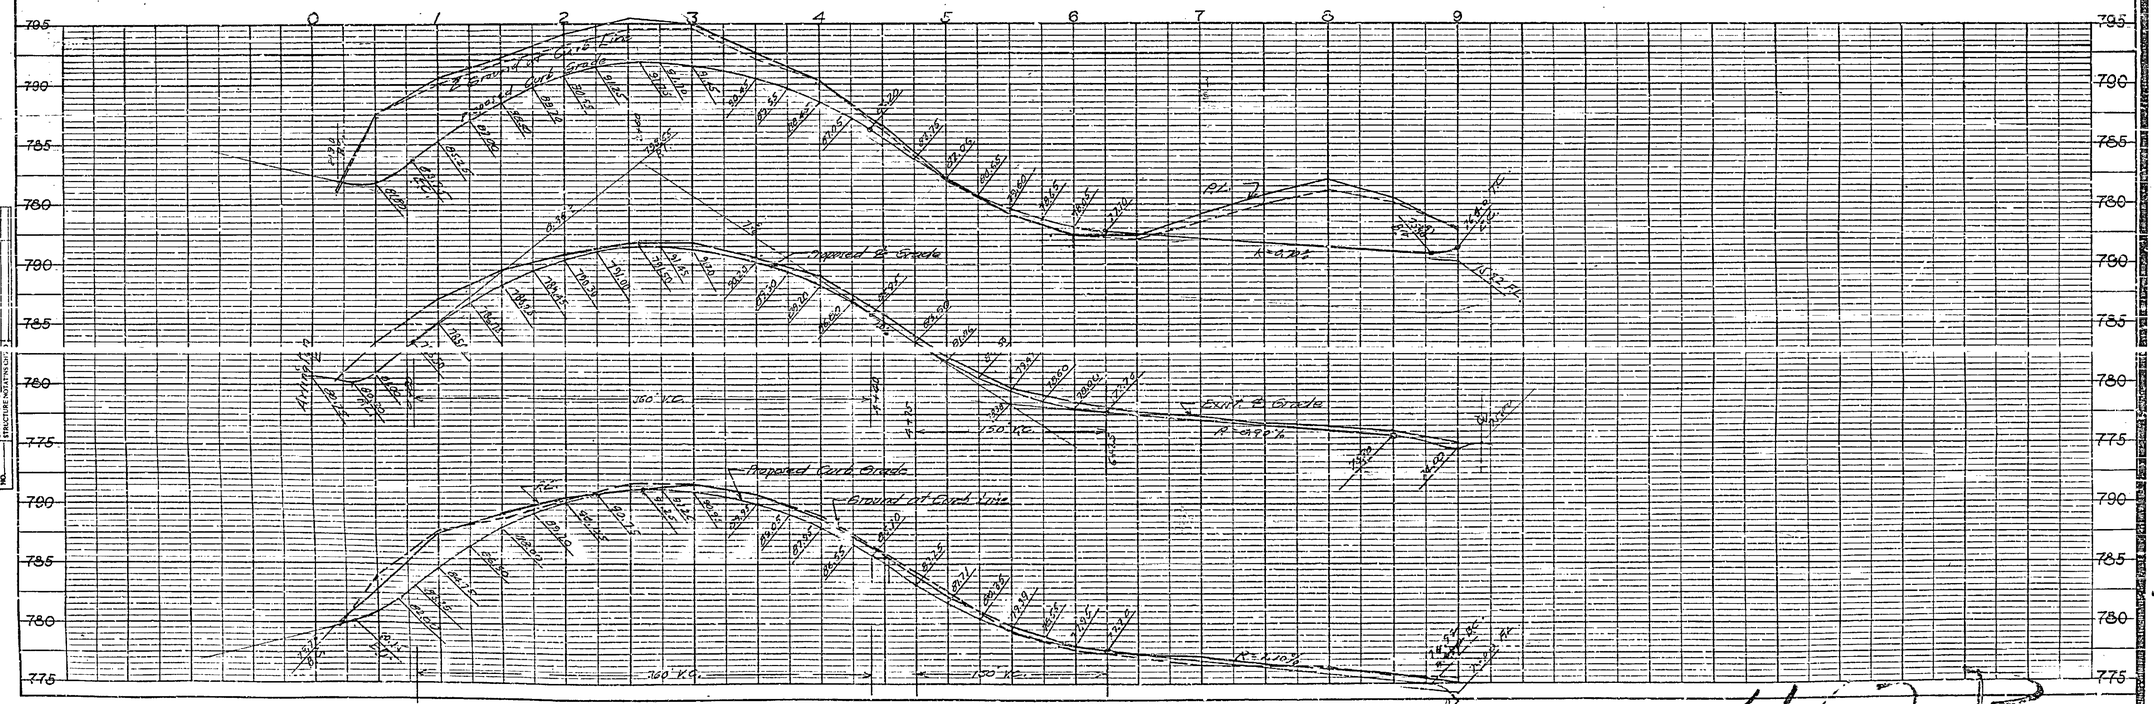
Proposed Curb Grade
Proposed E. Grade
Proposed Curb Grade
Proposed Curb Grade
Exist. E. Grade
Exist. Curb Grade
Exist. E. Grade
Proposed Curb Grade
Proposed E. Grade
Proposed Curb Grade
Proposed E. Grade
Proposed Curb Grade
Proposed