488

488

MAPLEWOOD STREET

ENGINEERING DEP'T. RIVERSIDE CALIF. MARCH, 1945.

SCALE H. 1"= 40'
V. 1"= 4'

CITY (U.S.G.S.) DATUM PLANE

F.B. 395, P.G. 2-6

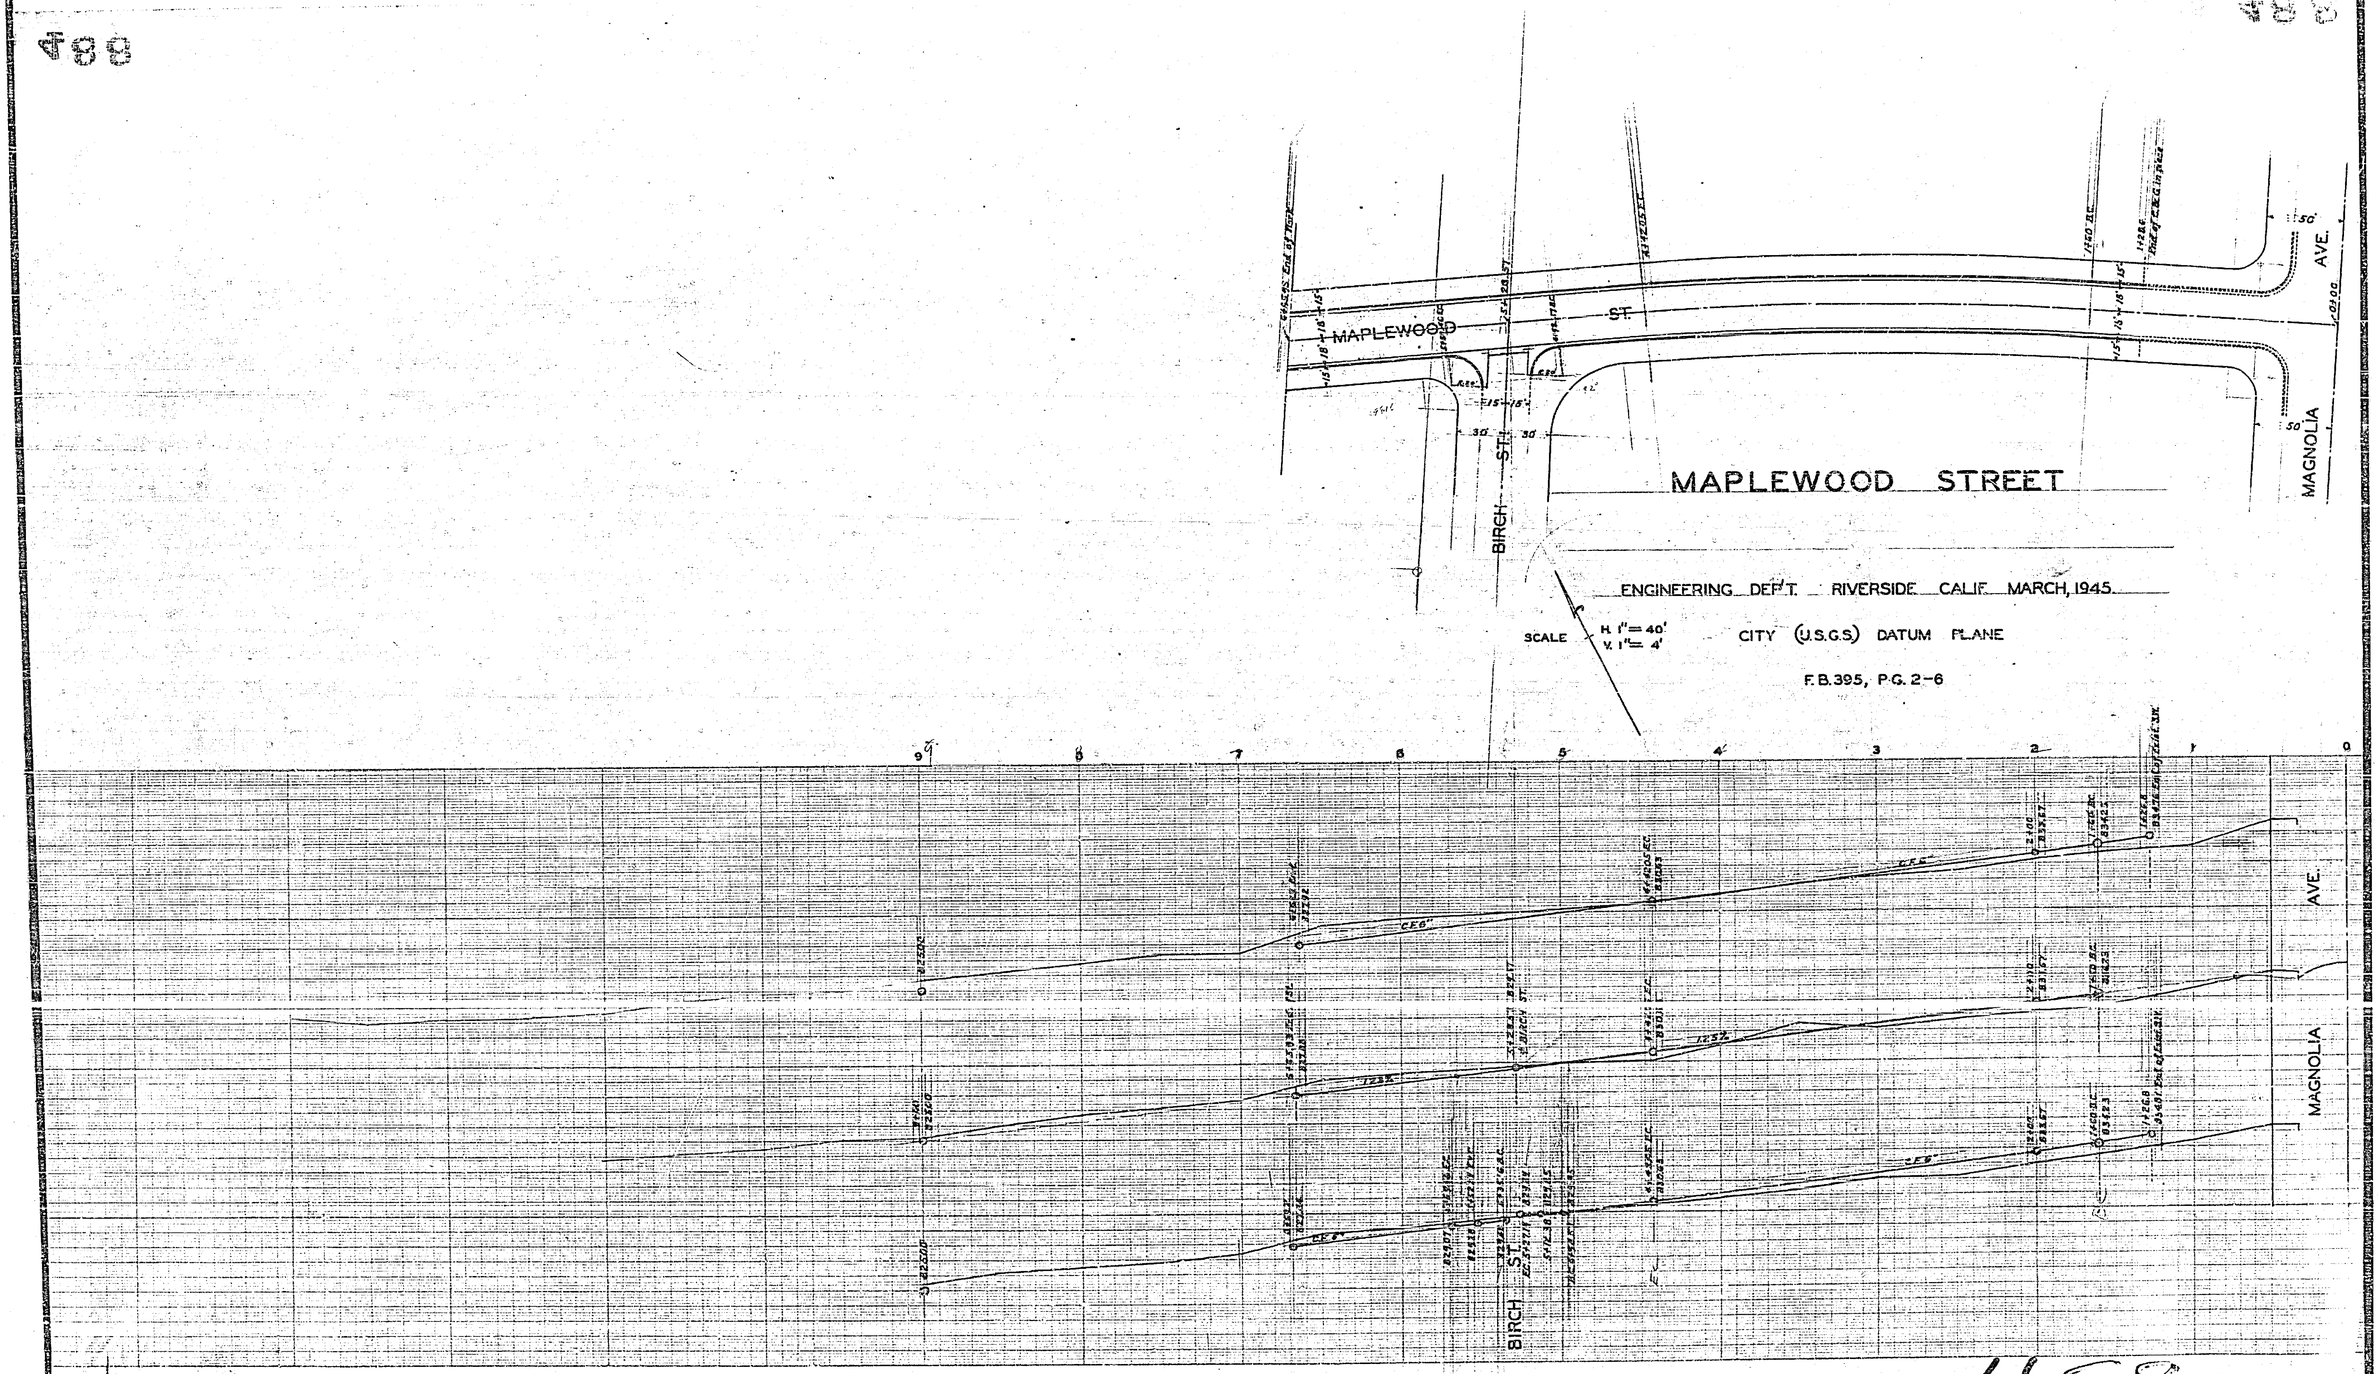

488