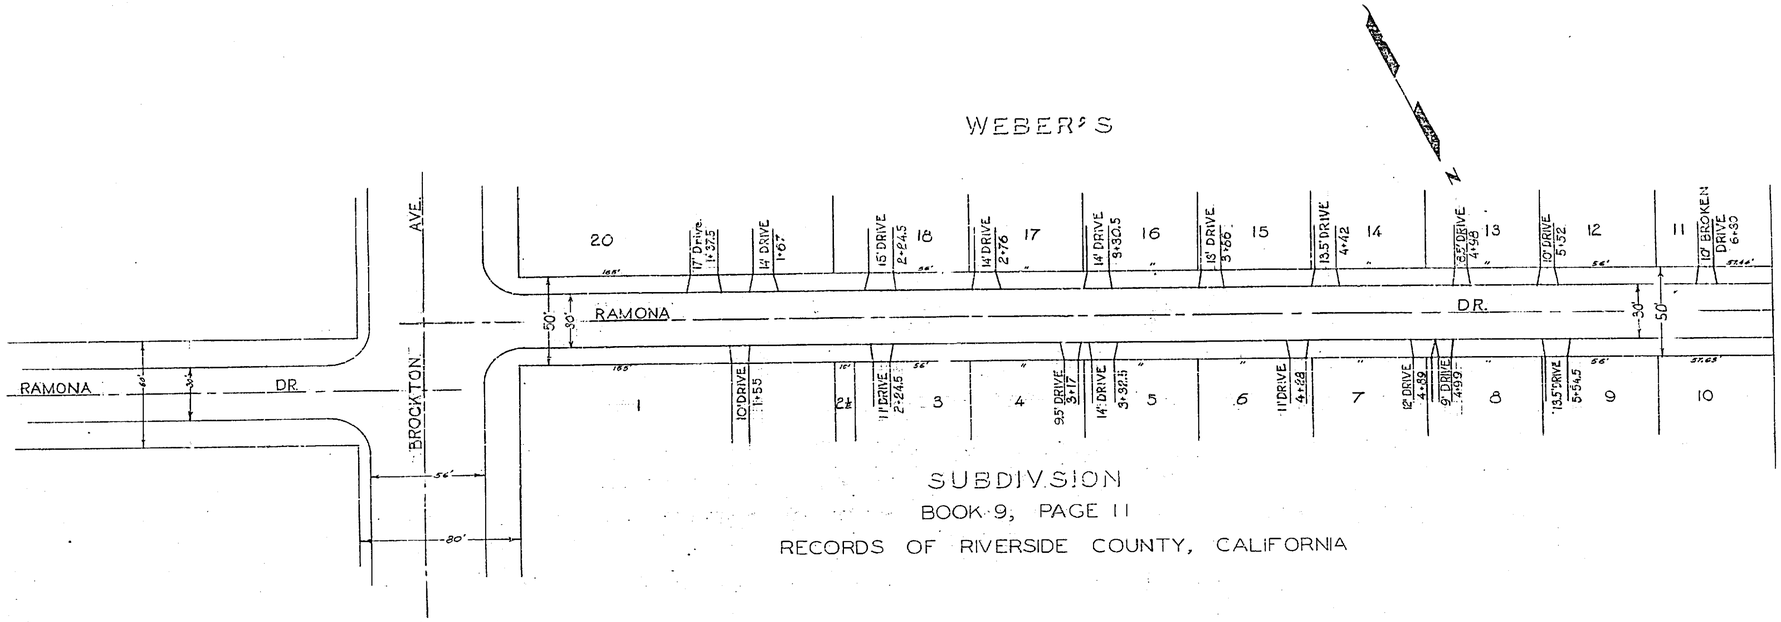

SUBDIVSION
BOOK 9, PAGE 11
RECORDS OF RIVERSIDE COUNTY, CALIFORNIA

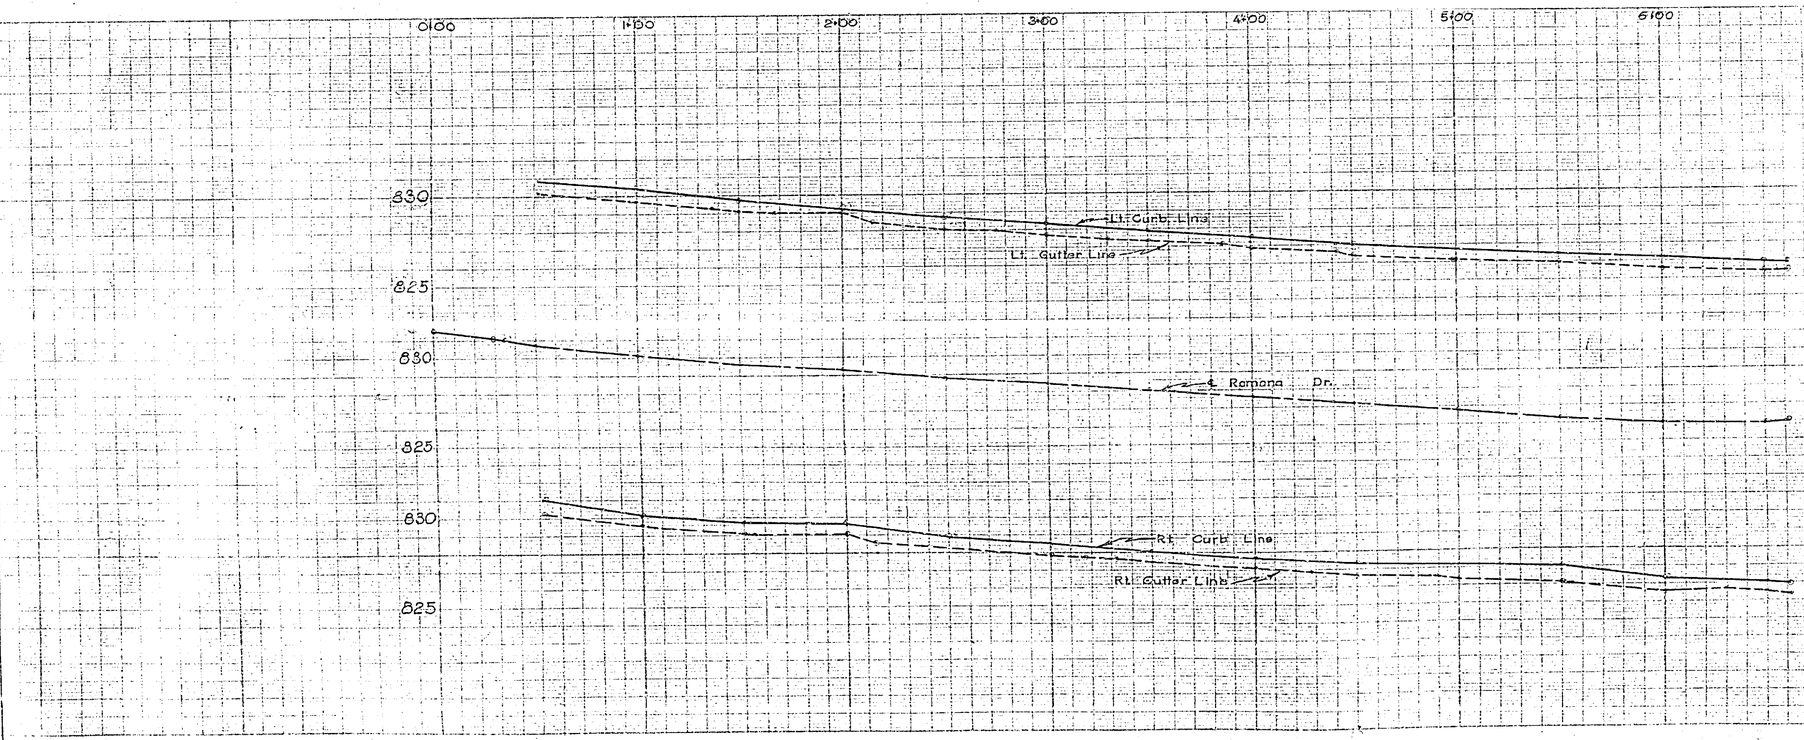

No 683
Plan & Profile
RAMONA DR.
West from Brockton Ave.
March 4, 1947
Field Book No. 417
Page No. 64
Scales: Hor. 1" = 40'
Vert 1" = 4'
C.D.P.

683

683

Printing Speed 5½

683