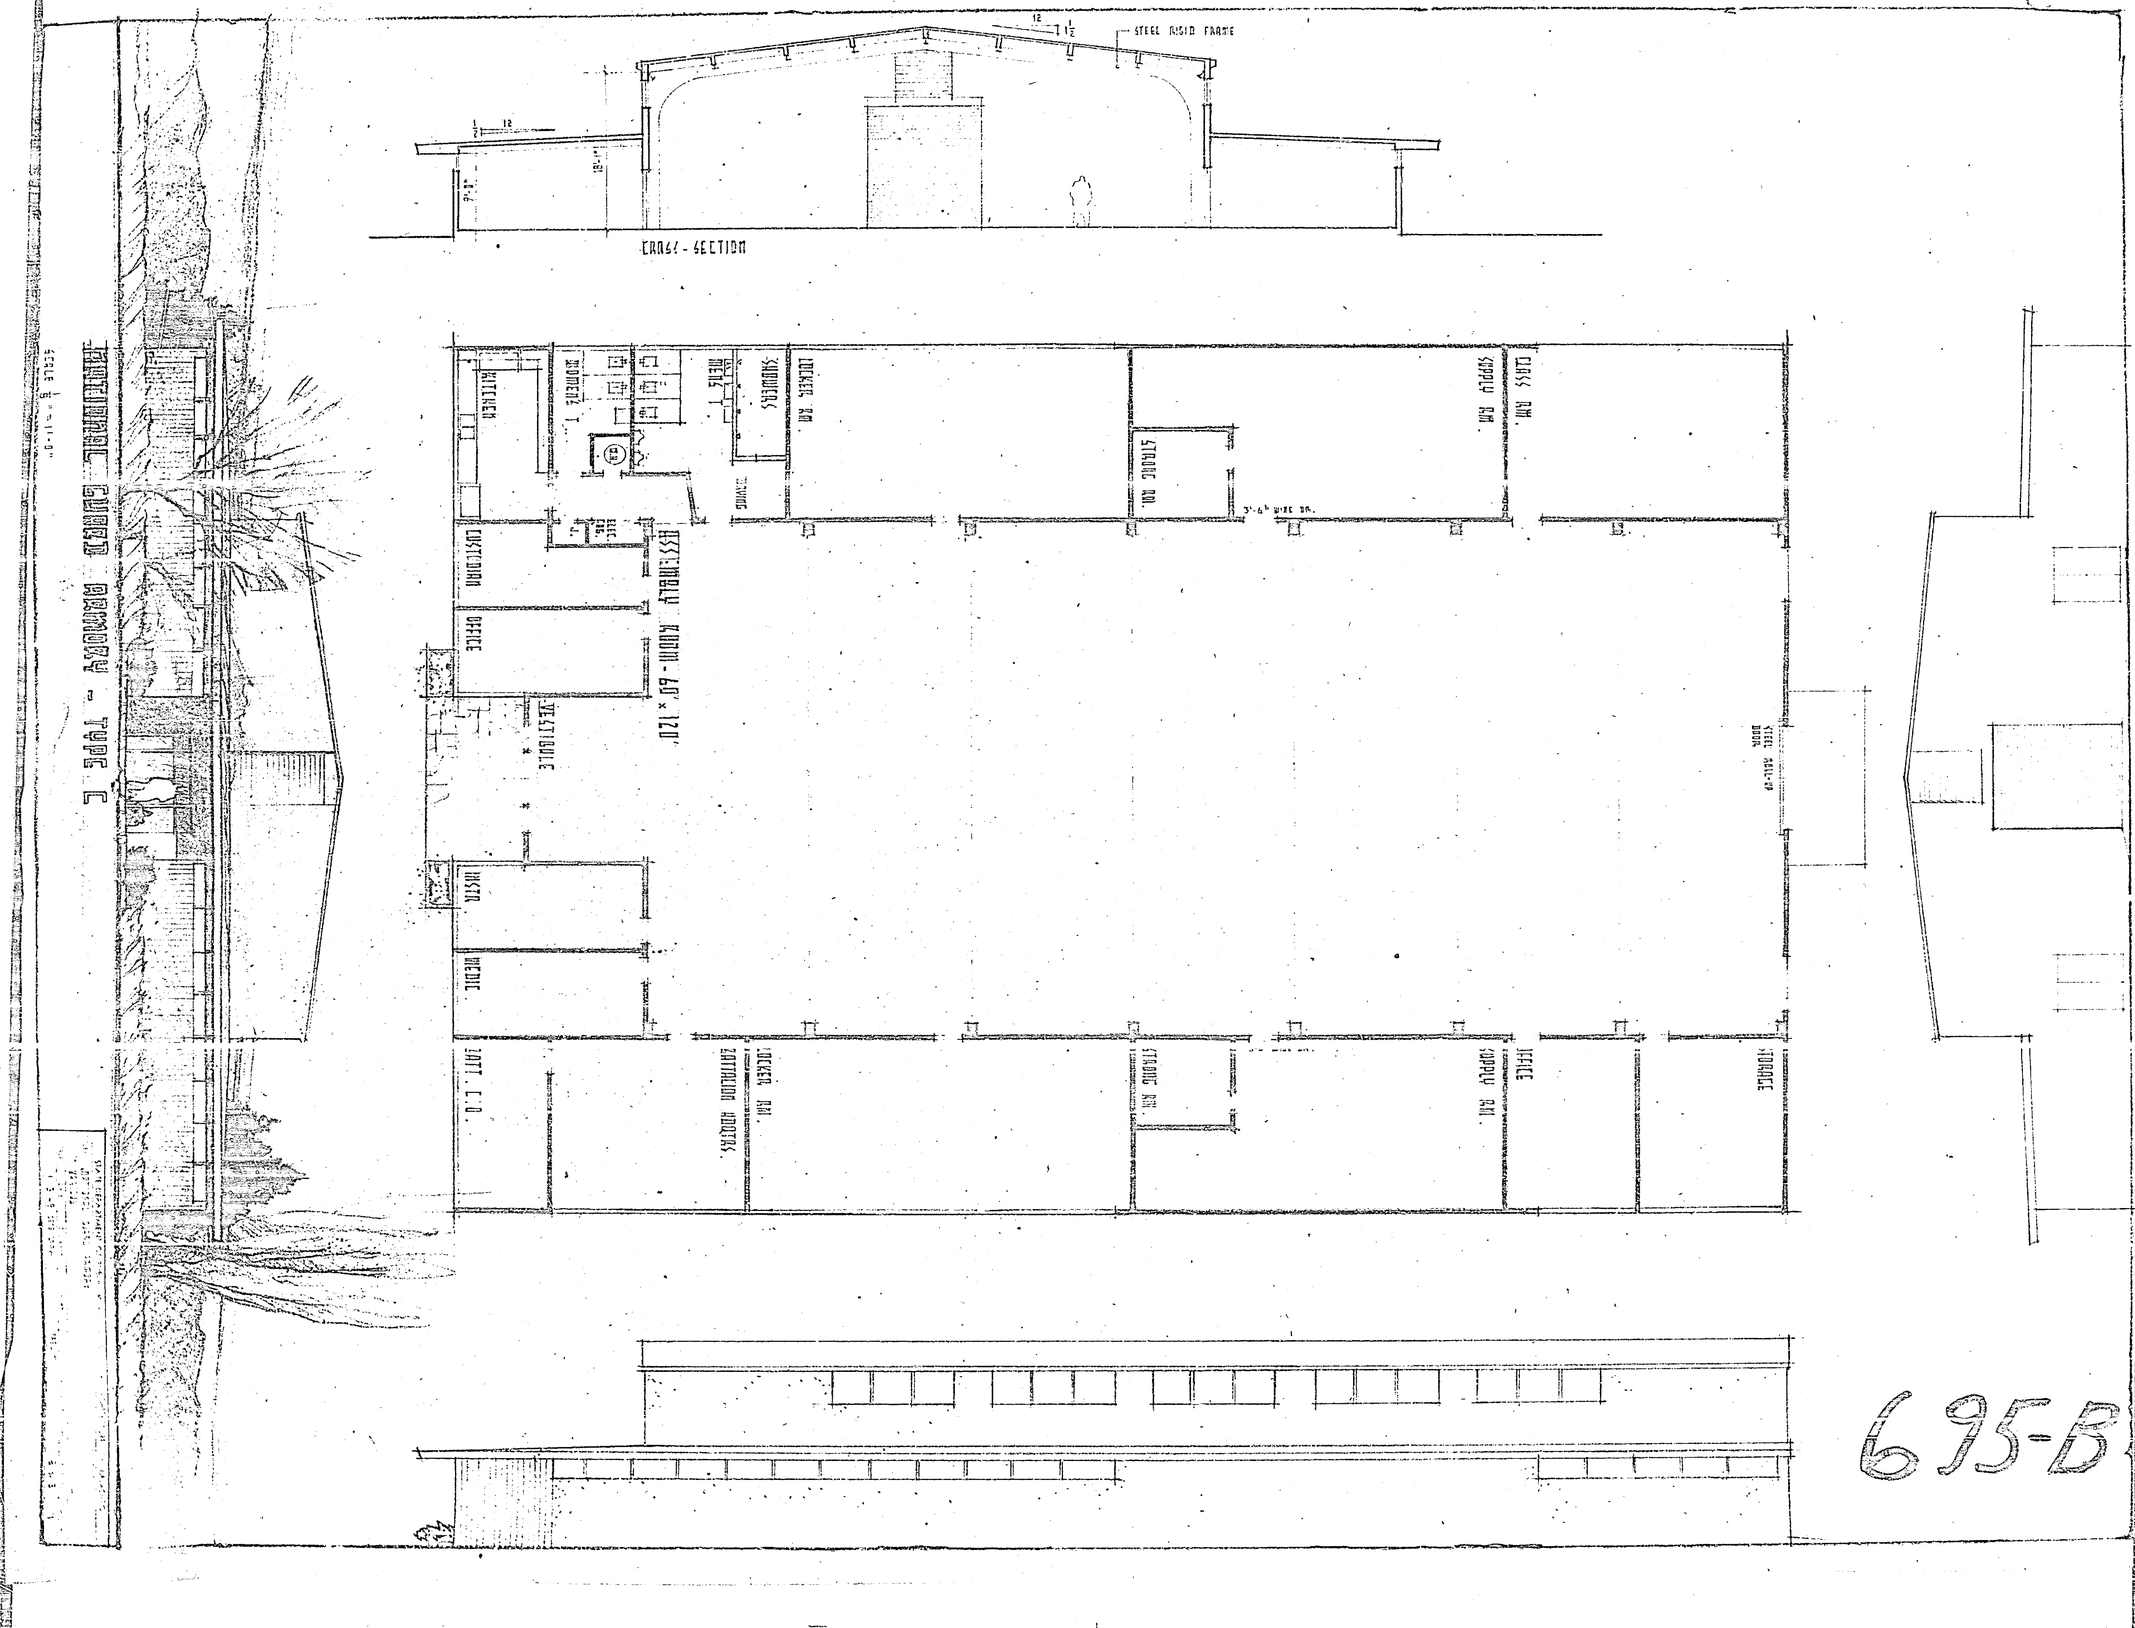
STEEL RIGID FRAME
CROSS - SECTION
ASSEMBLY ROOM - 60' x 120'
OFFICE
STORAGE
TOILET
LOCKER RM.
SHOWERS
STAGE RM.
SUPPLY RM.
CLASS RM.
KITCHEN
WATER
STEEL DOOR
STEEL DOOR
LOCKER RM.
STAGE RM.
SUPPLY RM.
TOILET
STORAGE
695-B