MAP SHOWING IMPROVEMENTS TO BE MADE ON RIVERA ST. & CRESTMORE AVE.

LEE NAFZGAR CITY ENGINEER — MAY 1923.

LEGEND

Macadam roadway to be constructed shown thus, _____

District to be assessed bounded by a yellow line, thus; _____

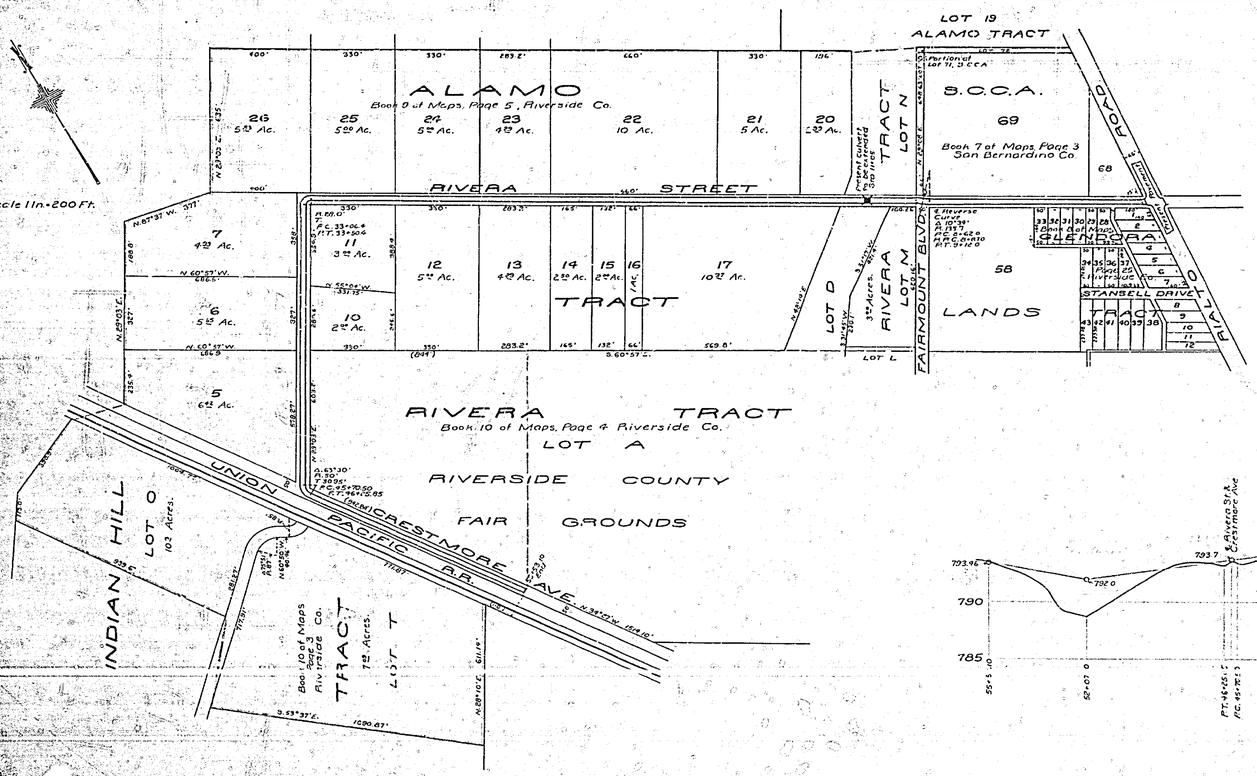

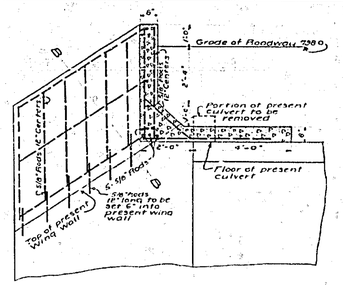

SECTION A-A
Scale ½ In = 1 Ft.

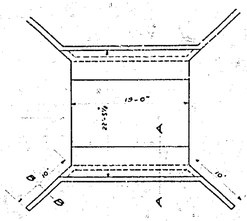

PLAN SHOWING EXTENTION TO BE MADE TO PRESENT CULVERT AT STA. 11+05
Scale 1 In = 8 Ft.

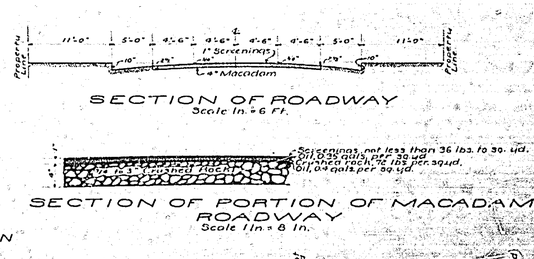

SECTION OF ROADWAY
Scale 1 In = 6 Ft.

SECTION OF PORTION OF MACADAM ROADWAY
Scale 1 In = 6 In.

SECTION B-B
Scale ½ In = 1 Ft.

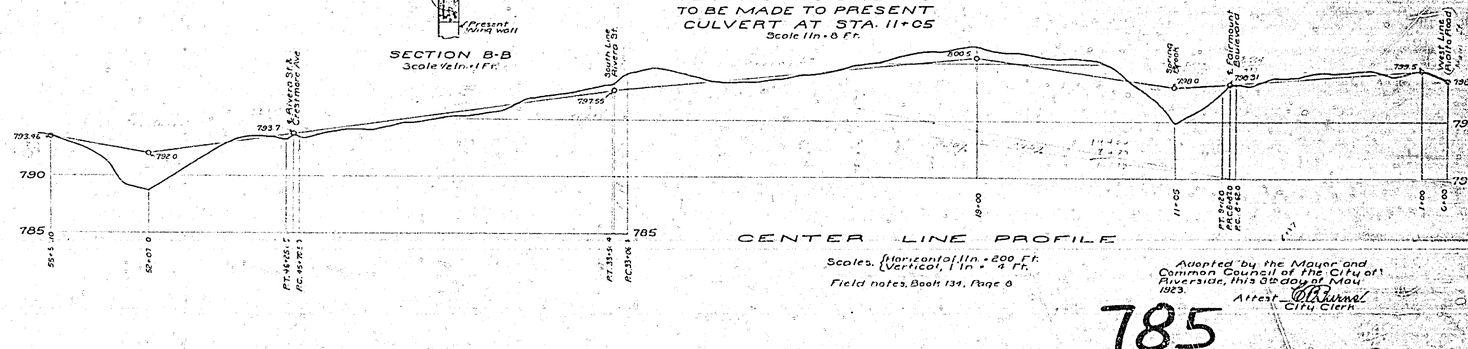

CENTER LINE PROFILE

Scales, Horizontal 1 In = 200 Ft.
Vertical, 1 In = 4 Ft.

Field notes, Book 131, Page 6

Adopted by the Mayor and Common Council of the City of Riverside, this 8th day of May 1923.

Attest: C. L. Burnet
City Clerk

785

MAP No 786