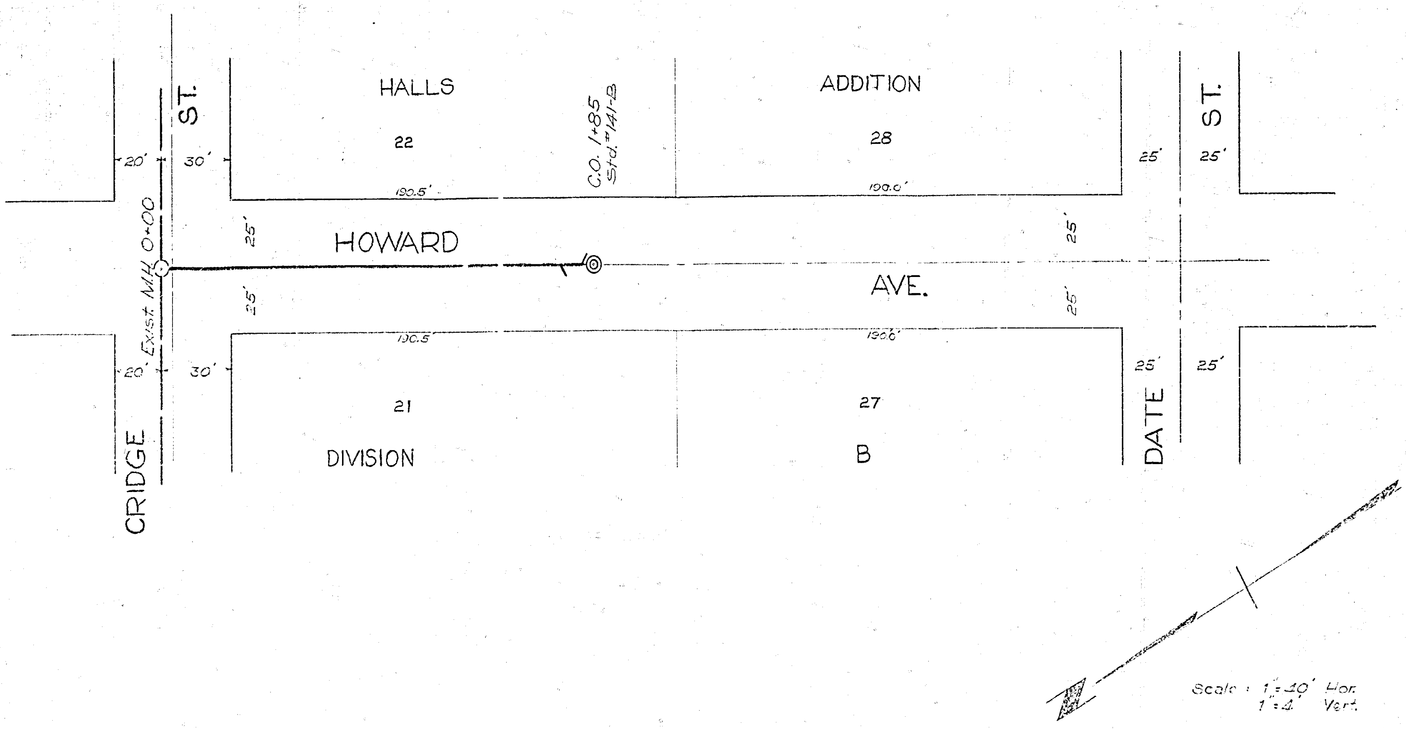

Scale : 1"=40' Hor.
1"=4' Vert.

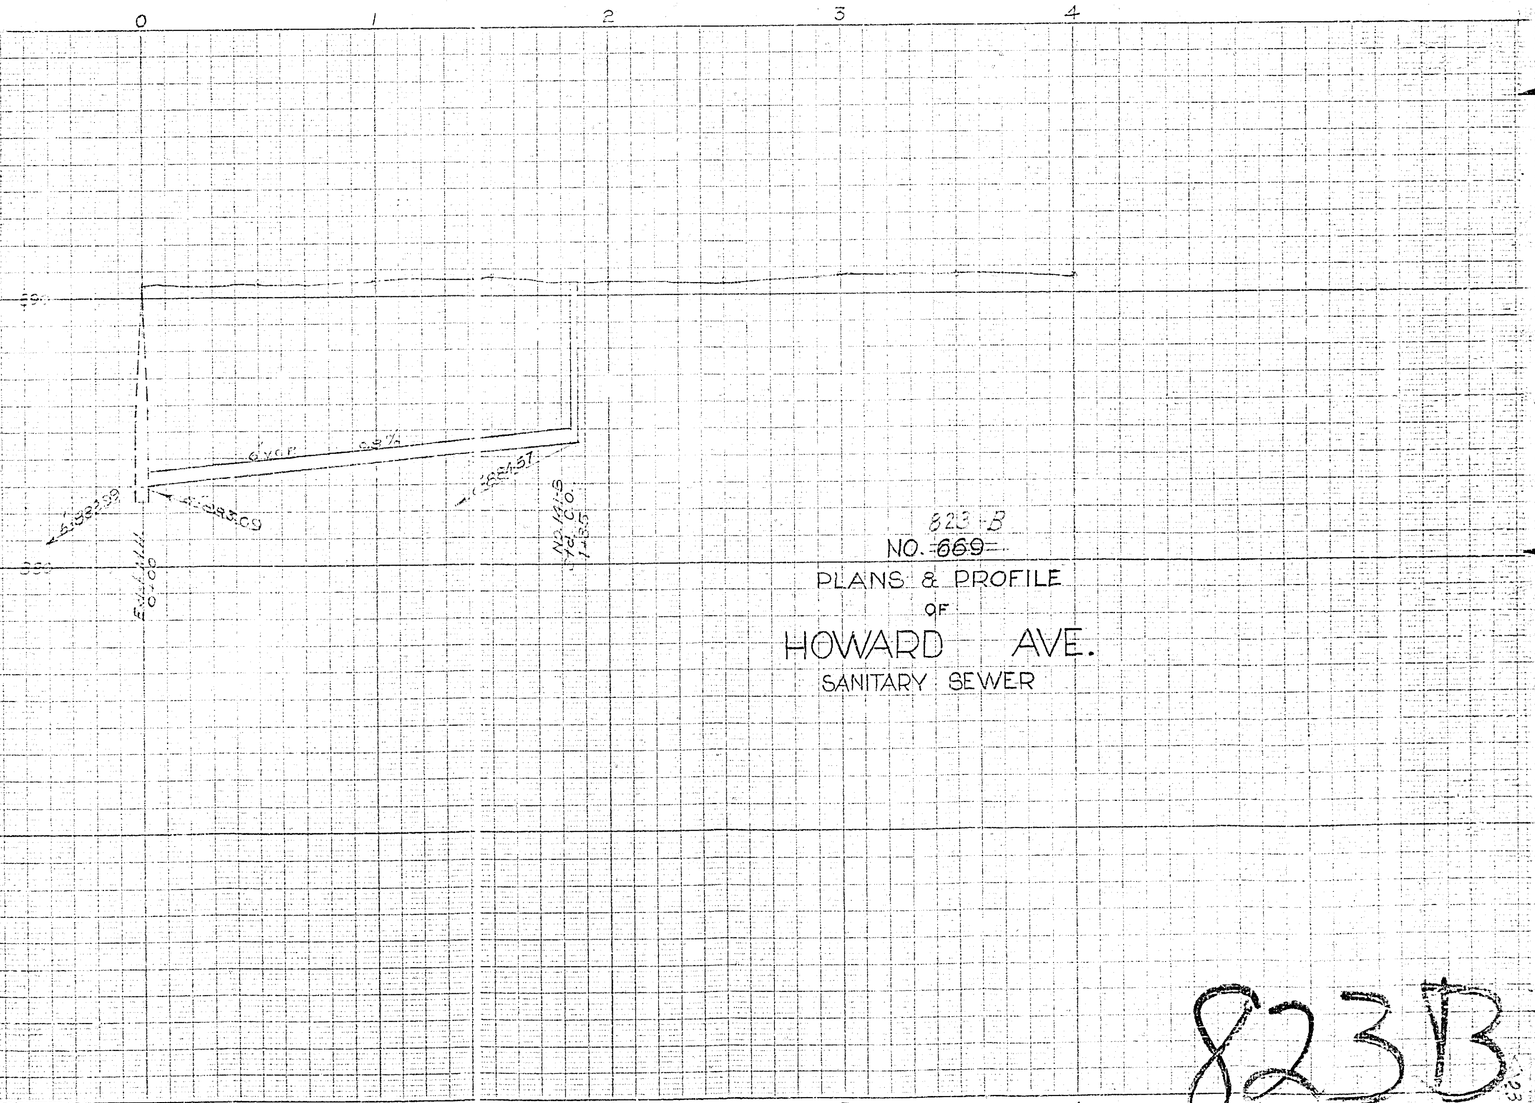

823-B
NO. ~~669~~

PLANS & PROFILE
OF
HOWARD AVE.
SANITARY SEWER

823B

"CLEARPRINT" PROFILE PLAN PLATE A
DIETERICH-POST CO.
MADE IN U.S.A.