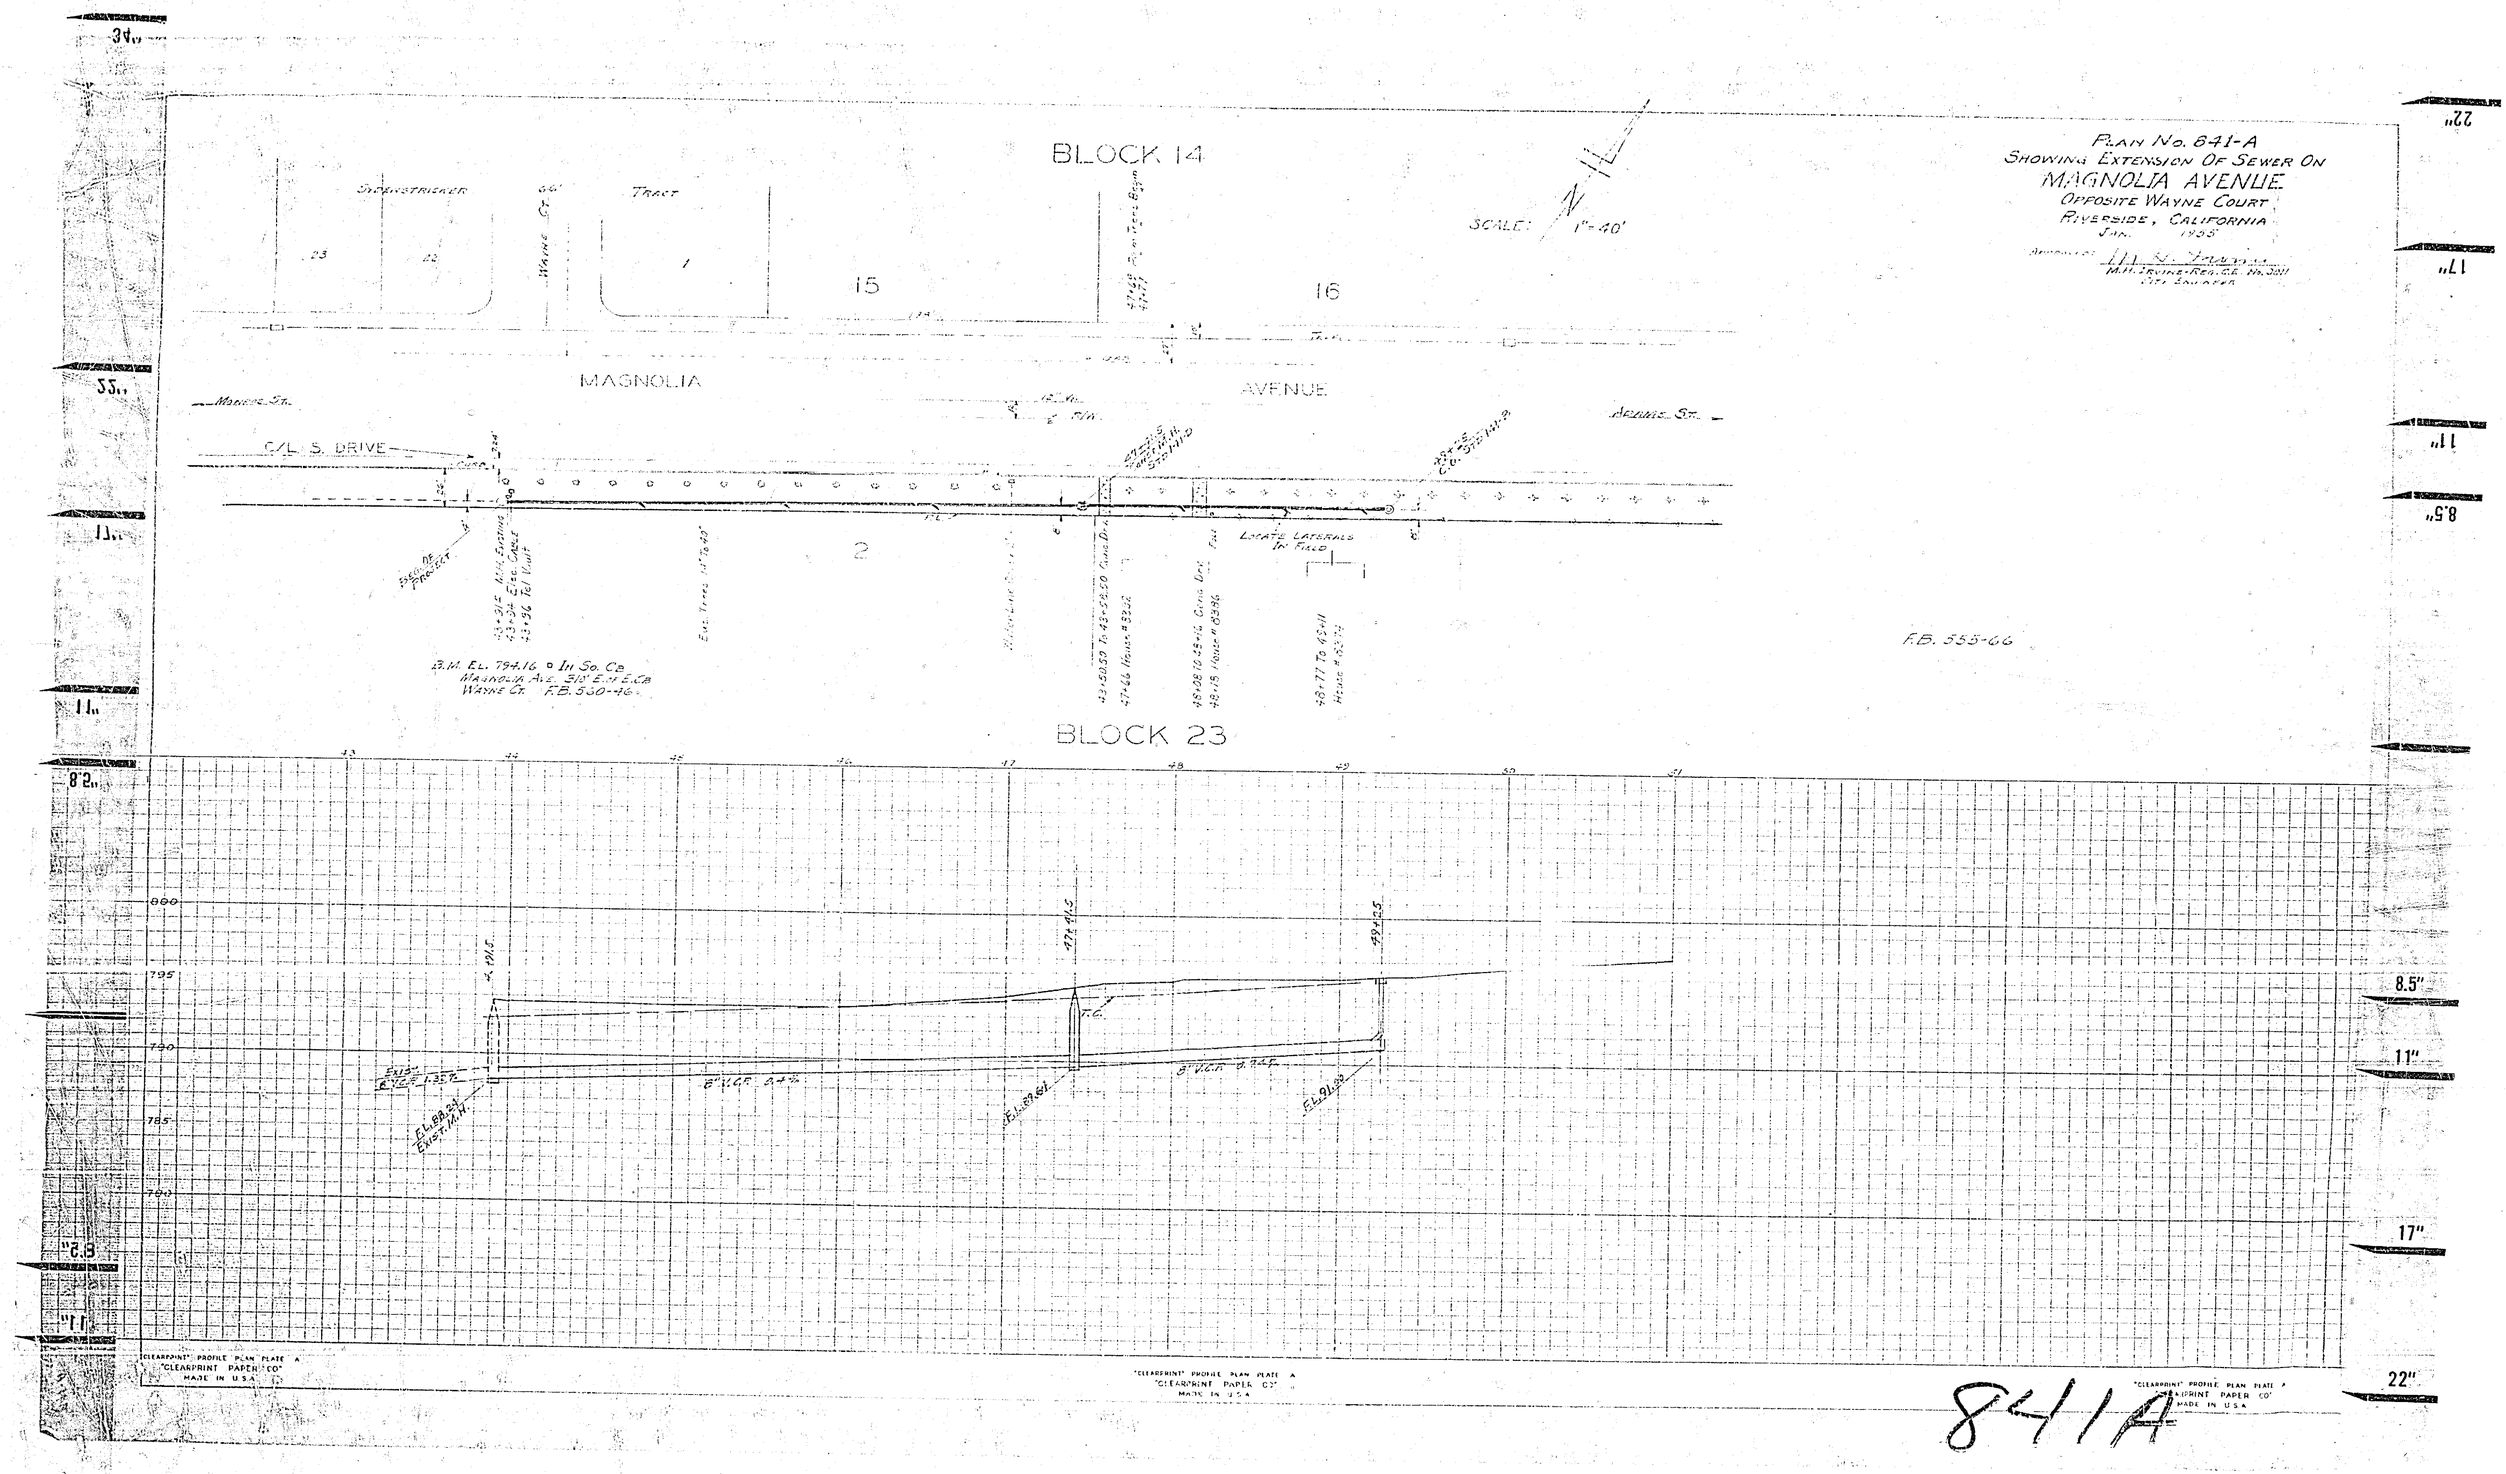

PLAN No. 841-A
SHOWING EXTENSION OF SEWER ON
MAGNOLIA AVENUE
OPPOSITE WAYNE COURT
RIVERSIDE, CALIFORNIA
JAN. 1955
M.H. IRVINE-REG. C.E. No. 3011
CITY ENGINEER
BLOCK 14
SCALE: 1"=40'
SYDENSTRICKER
TRACT
WAYNE CT.
15
16
MAGNOLIA
AVENUE
C/L S. DRIVE
LOCATE LATERALS IN FIELD
2
B.M. EL. 794.16 ⊙ IN SO. CB
MAGNOLIA AVE. 310' E. OF E. CB
WAYNE CT. F.B. 560-46
F.B. 555-66
BLOCK 23
8" V.C.P. 0.4%
8" V.C.P. 0.24%
EXIST. 8" V.C.P. 1.35%
EXIST. M.H.
EL. 88.24
EL. 89.61
EL. 91.00
T.C.
"CLEARPRINT" PROFILE PLAN PLATE A
"CLEARPRINT PAPER CO"
MADE IN U.S.A.
841A