PLAN AND PROFILE

NO. 861

FOR THE CONSTRUCTION OF CURBS AND GUTTERS ON

EMERALD STREET

BETWEEN MADISON STREET AND EASTERLY END

RIVERSIDE, CALIFORNIA

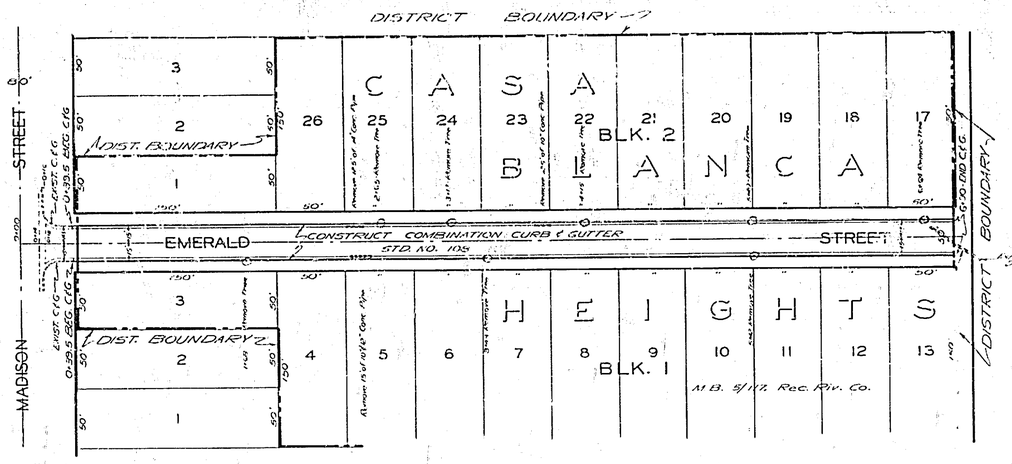

APPROVED _____
M.H. IRVINE, REG. C.E. NO. 3011
CITY ENGINEER

THIS PLAN APPROVED AND ADOPTED BY THE MAYOR AND COUNCIL OF THE CITY OF RIVERSIDE, STATE OF CALIFORNIA ON THIS ___ DAY OF ___, 1953

___ CITY CLERK ___

SCALES: HORIZ. 1"=50' VERT. 1"=5'

F.B. 513/56

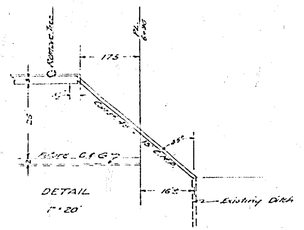

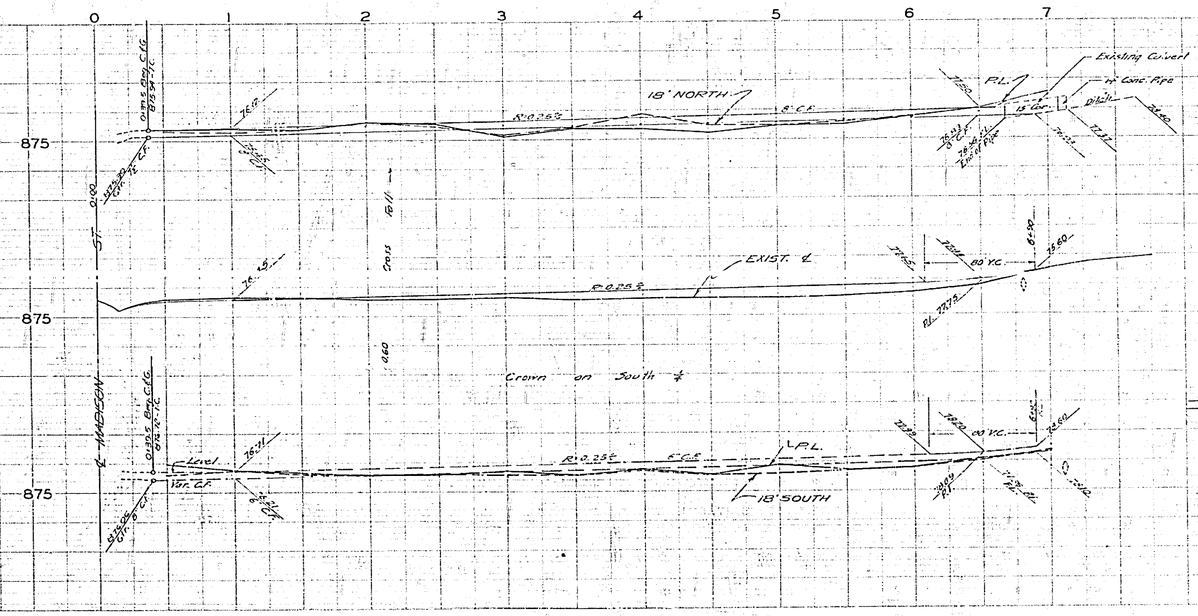

861