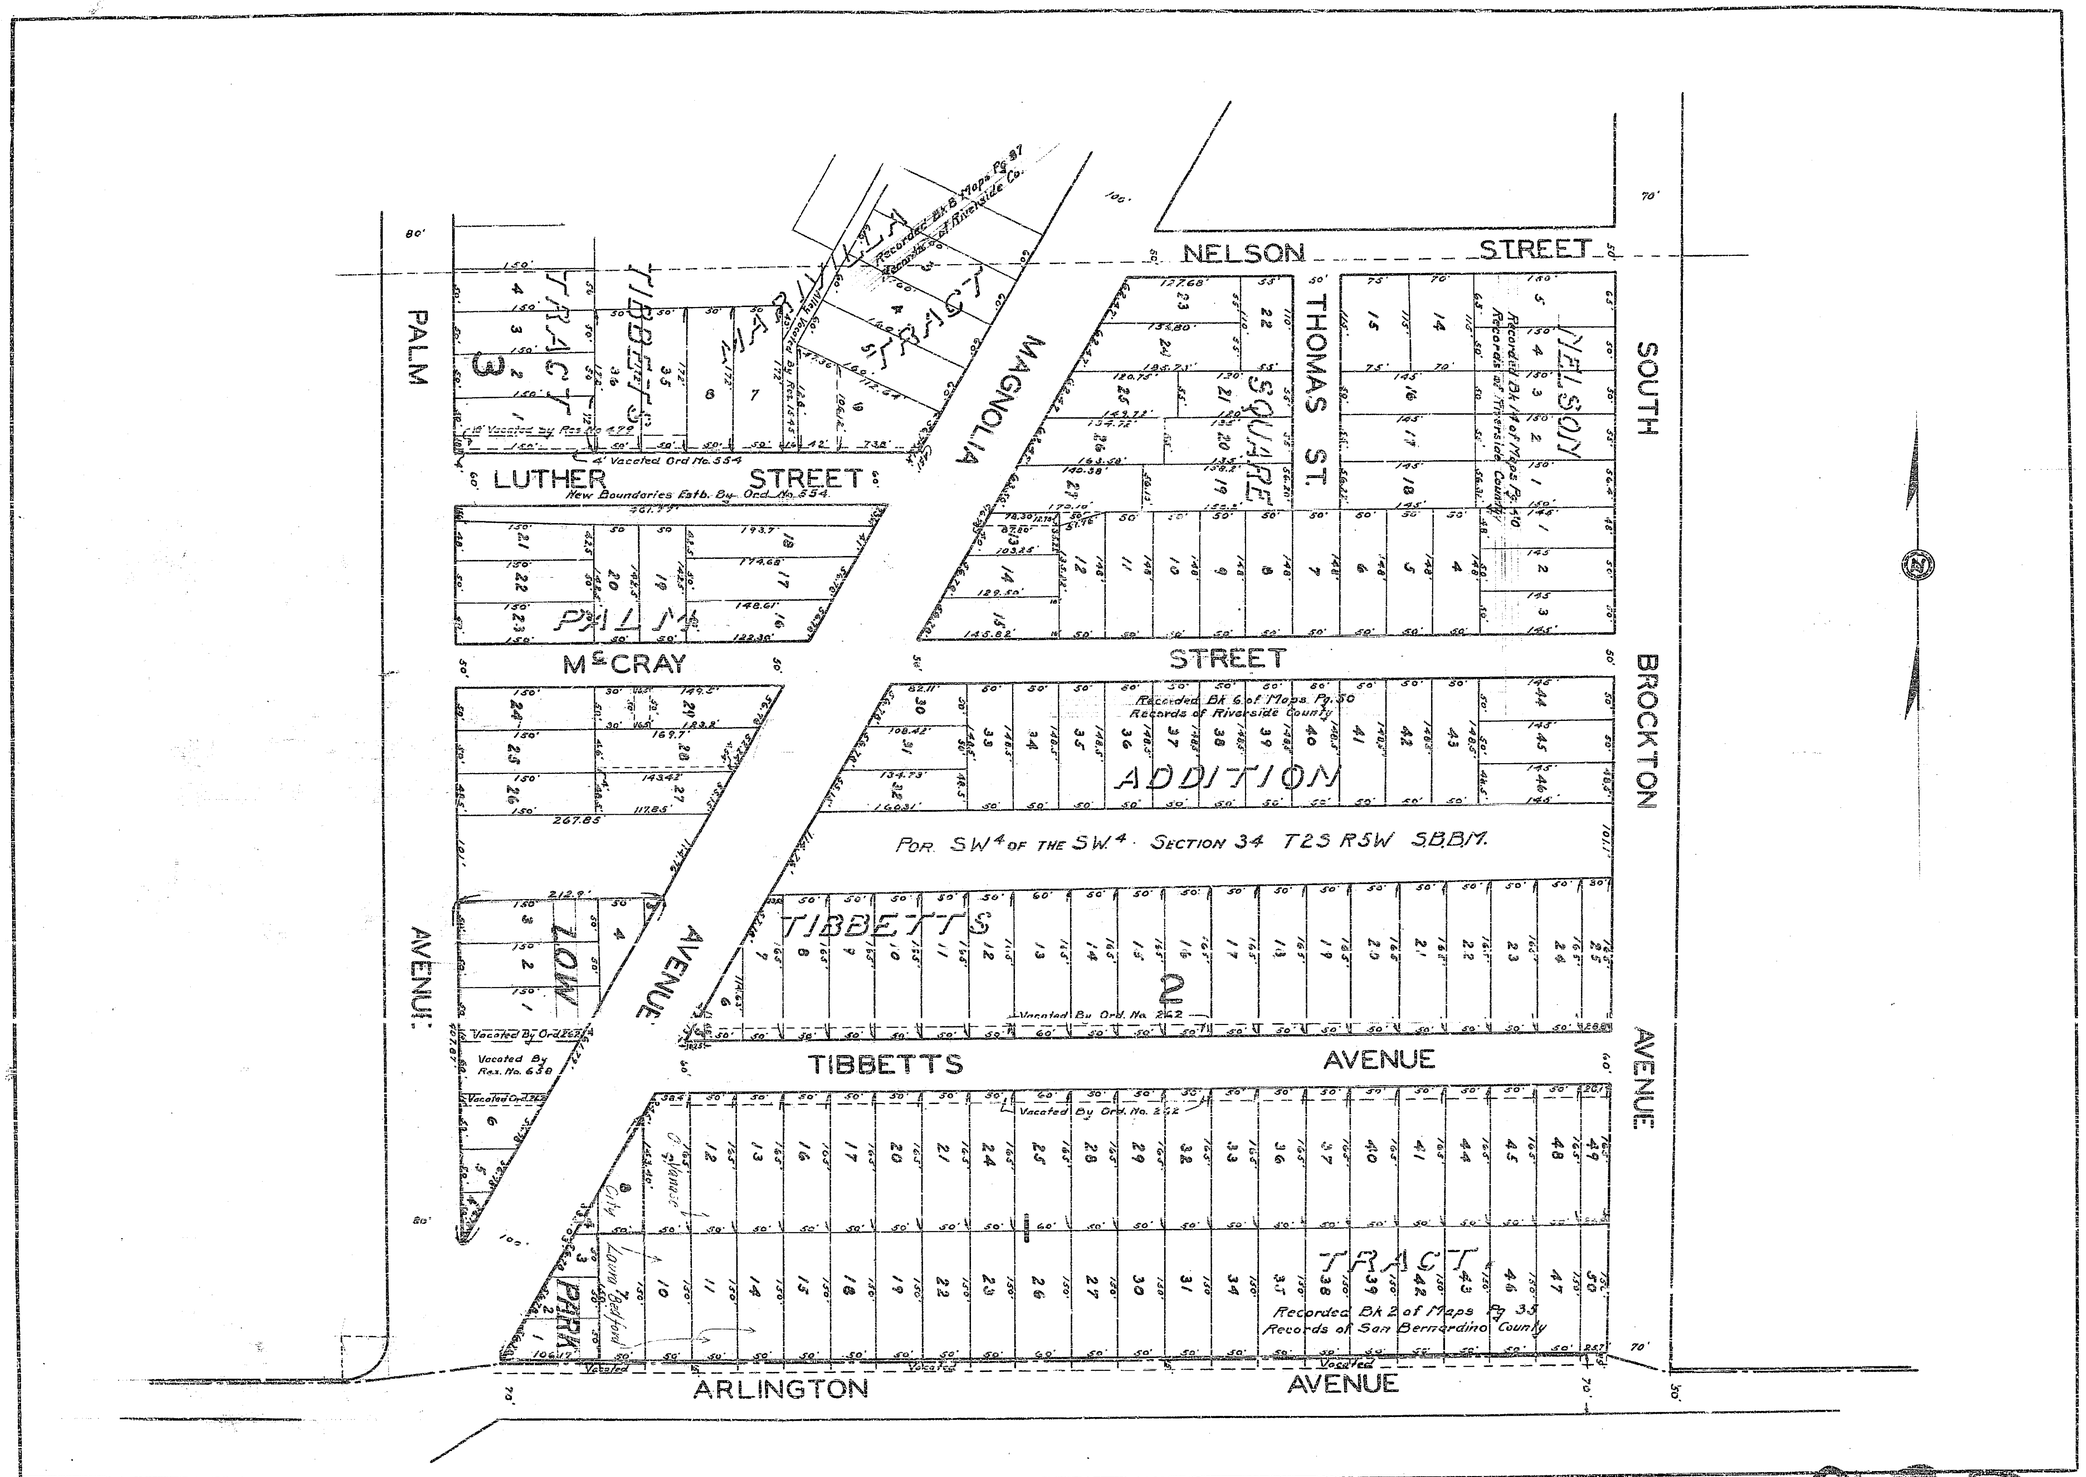
NELSON STREET
SOUTH BROCKTON AVENUE
THOMAS ST.
MAGNOLIA AVENUE
PALM AVENUE
LUTHER STREET
McCRAY STREET
TIBBETTS AVENUE
ARLINGTON AVENUE
TRACT 3
TIBBETTS
MARIVILLA TRACT
PALM
LOW
PARK
SQUARE
NELSON
ADDITION
TIBBETTS 2
TRACT
Recorded Bk 6 of Maps Pg. 50 Records of Riverside County
Recorded Bk 2 of Maps Pg 35 Records of San Bernardino County
Vacated By Ord. No. 262
Vacated By Res. No. 658
New Boundaries Estb. By Ord. No. 554
Vacated Ord No. 554
Vacated By Res. No. 479
Recorded Bk 8 Maps Pg 87 Records of Riverside Co.
Recorded Bk 14 of Maps Pg. 40 Records of Riverside County
Vacated
POR. SW4 OF THE SW4 SECTION 34 T2S R5W S.B.B.M.

939