P.M.B. 11 / 97

Copy

P/m 11/97

SHEET 1 OF 1 SHEET

IN THE COUNTY OF RIVERSIDE, STATE OF CALIFORNIA

PARCEL MAP NO. 5317

BEING A DIVISION OF A PORTION OF THE EAST HALF OF THE N.E.1/4 OF SECTION 36, T.3 S., R 5 W., S.B.B & M. IN RANCHO EL SOBRANTE DE SAN JACINTO, M.B. 1 / 8, RECORDS OF SAN BERNARDINO COUNTY, CALIFORNIA.

DENNIS J. BENNETT, LICENSED LAND SURVEYOR
JAN., 1974 SCALE : 1"= 100'

SURVEYOR'S CERTIFICATE

This map was prepared by me or under my direction and is based upon a field survey in conformance with the requirements of the Subdivision Map Act at the request of Robert V Lange in June, 1973. I hereby certify that it conforms to the approved Tentative Map and the conditions of approval there of; that all provisions of applicable state law and local ordinances have been complied with

Dennis J Bennett
DENNIS J BENNETT L.S. 3365

RECORDER'S CERTIFICATE:

Filed this 1 day of March 1974, at 2:40 P.M., in Book 11 of Parcel Maps at page 97 at the request of the County Surveyor
No 24327
Fee $5.00
W.D. BALOGH, County Recorder
By: Harold C. Beale, Deputy

COUNTY SURVEYOR'S CERTIFICATE:

This Map has been examined this 1 day of March, 1974, for conformance with the requirements of Section 11575 of the Subdivision Map Act

B DOUGLAS POWELL, County Surveyor

By J M Rankle, Deputy

LEGEND

o--SET 1" I.D Galv iron pipe, flush, with tag L S. 3365.

●--Found or set as shown.

BASIS OF BEARINGS:

The Basis of Bearing for this survey is the Southerly line of the S.W.1/4, S.E.1/4, SEC 25, T. 3 S, R. 5 W, S B.B.&M per P M 7/63 (N 89°38'30"W.)

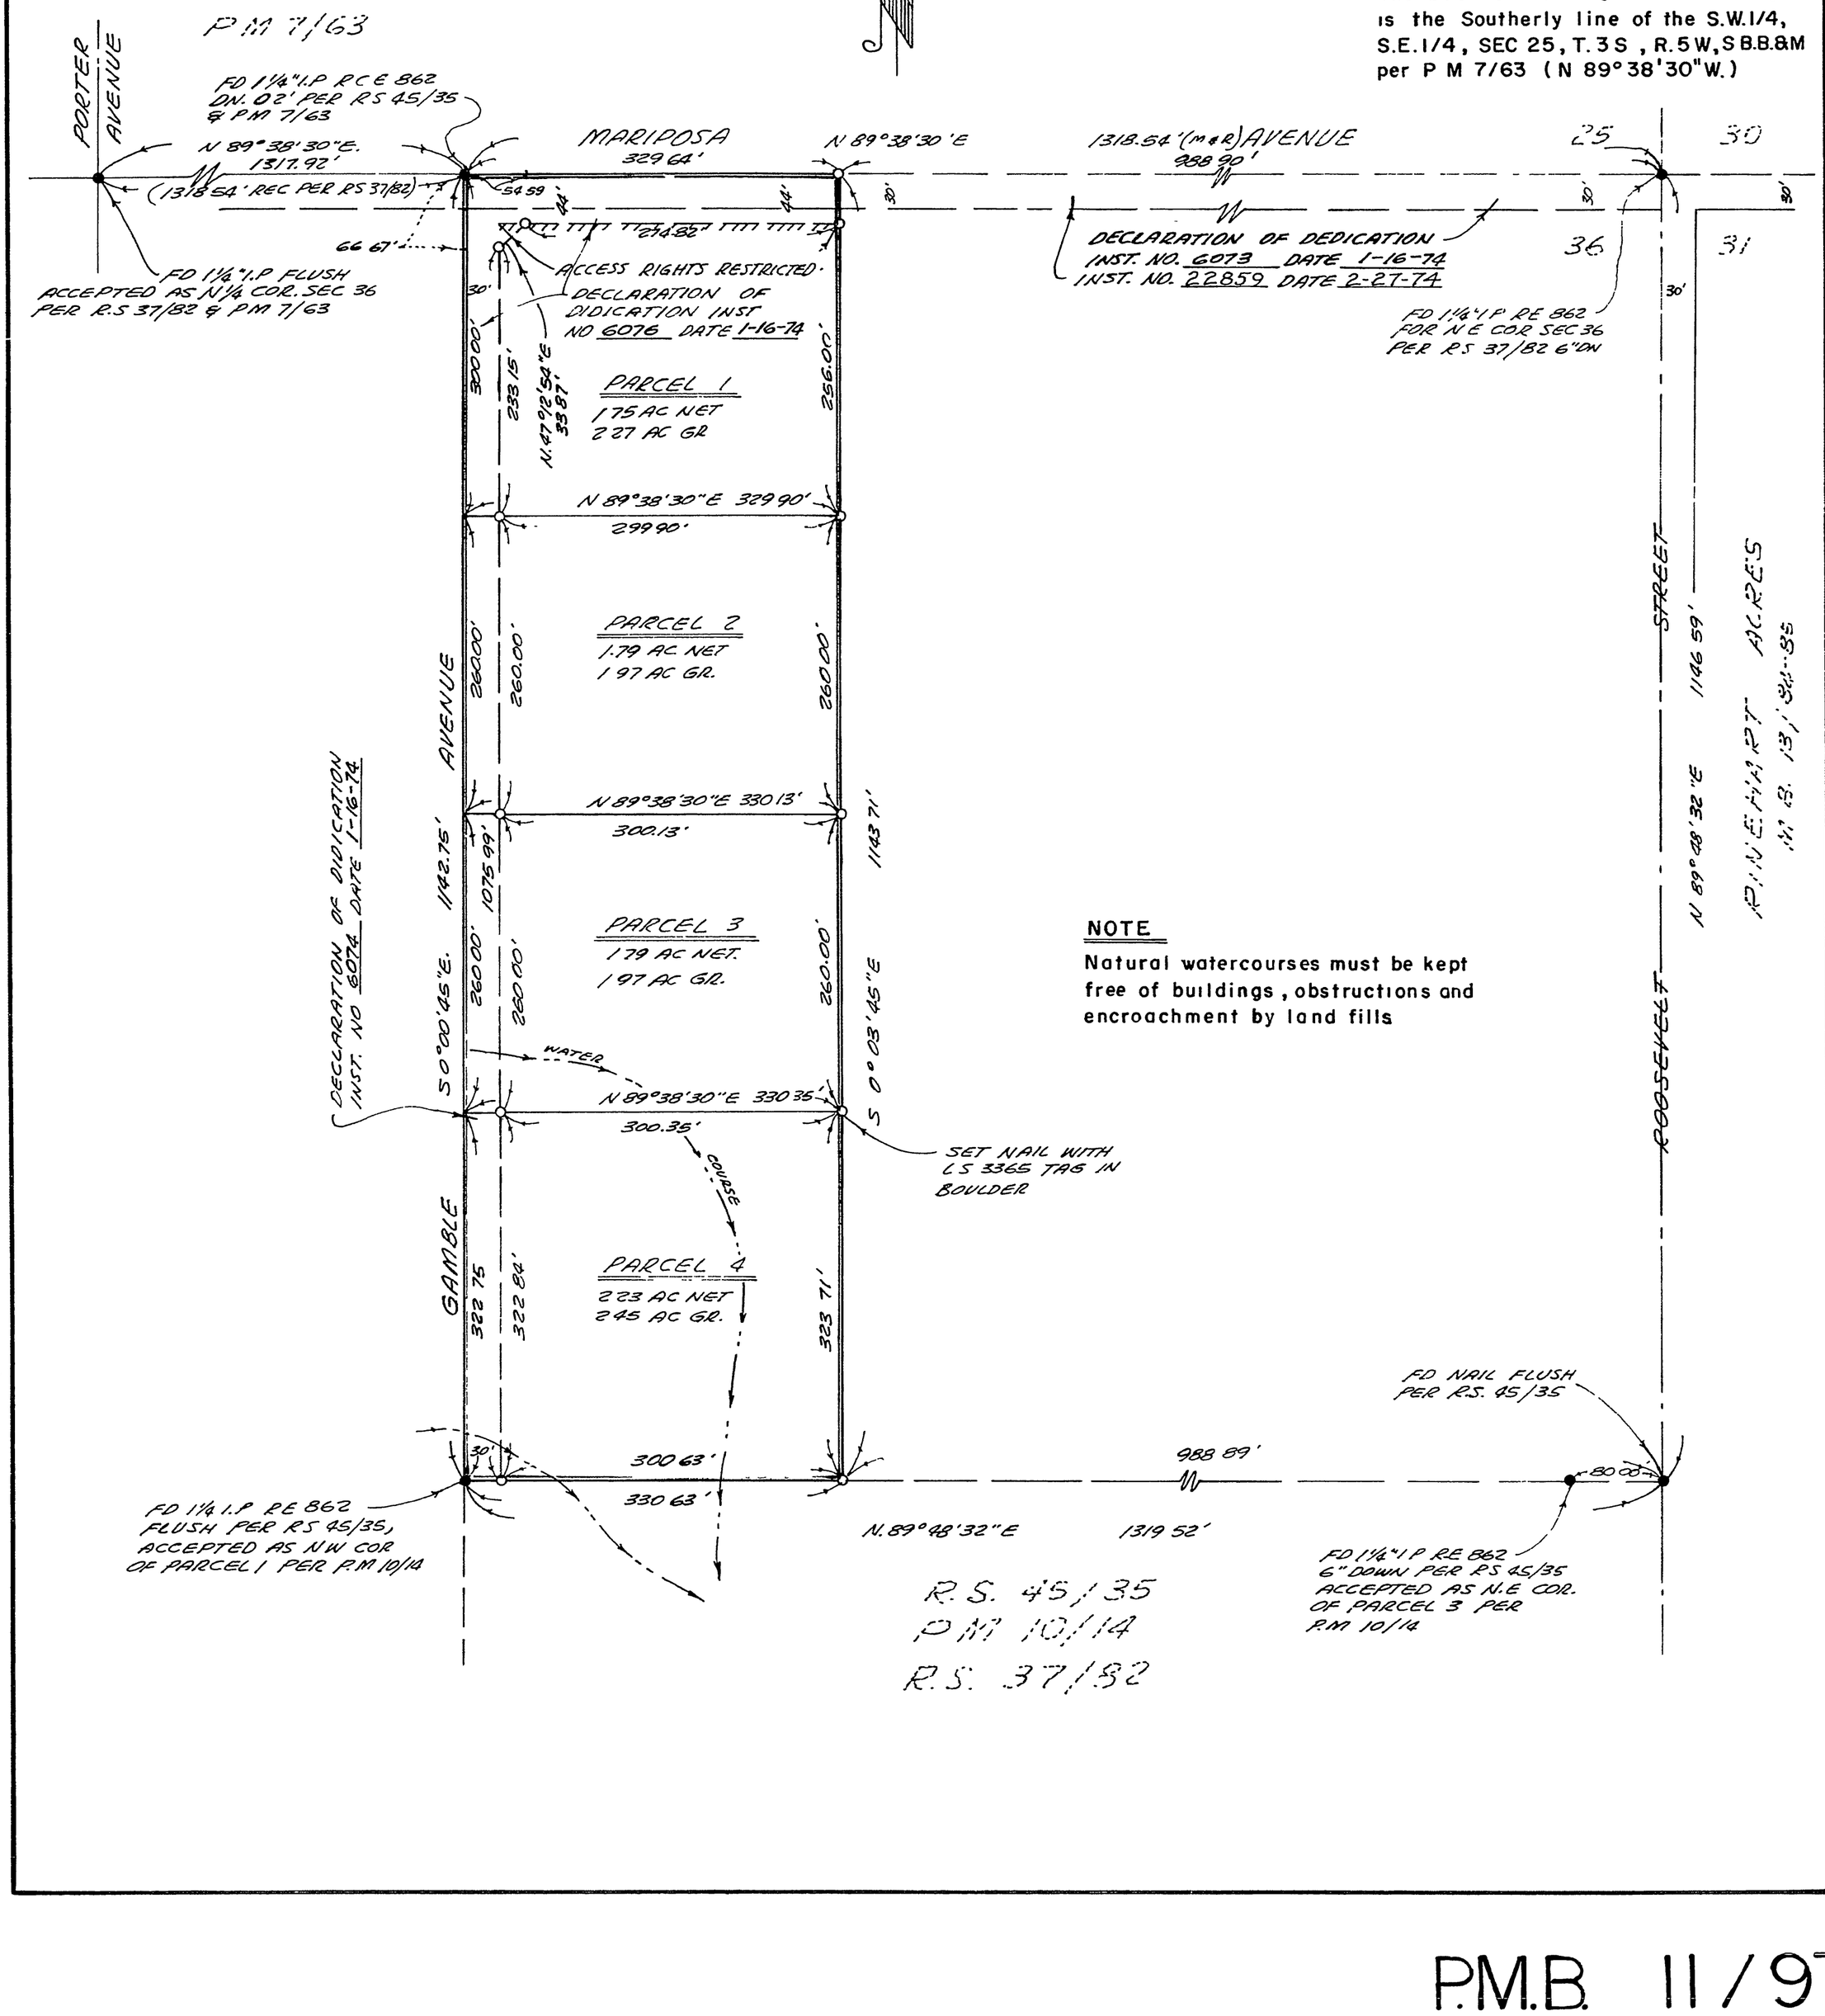

NOTE

Natural watercourses must be kept free of buildings, obstructions and encroachment by land fills

PM 11/97

P.M.B. 11 / 97