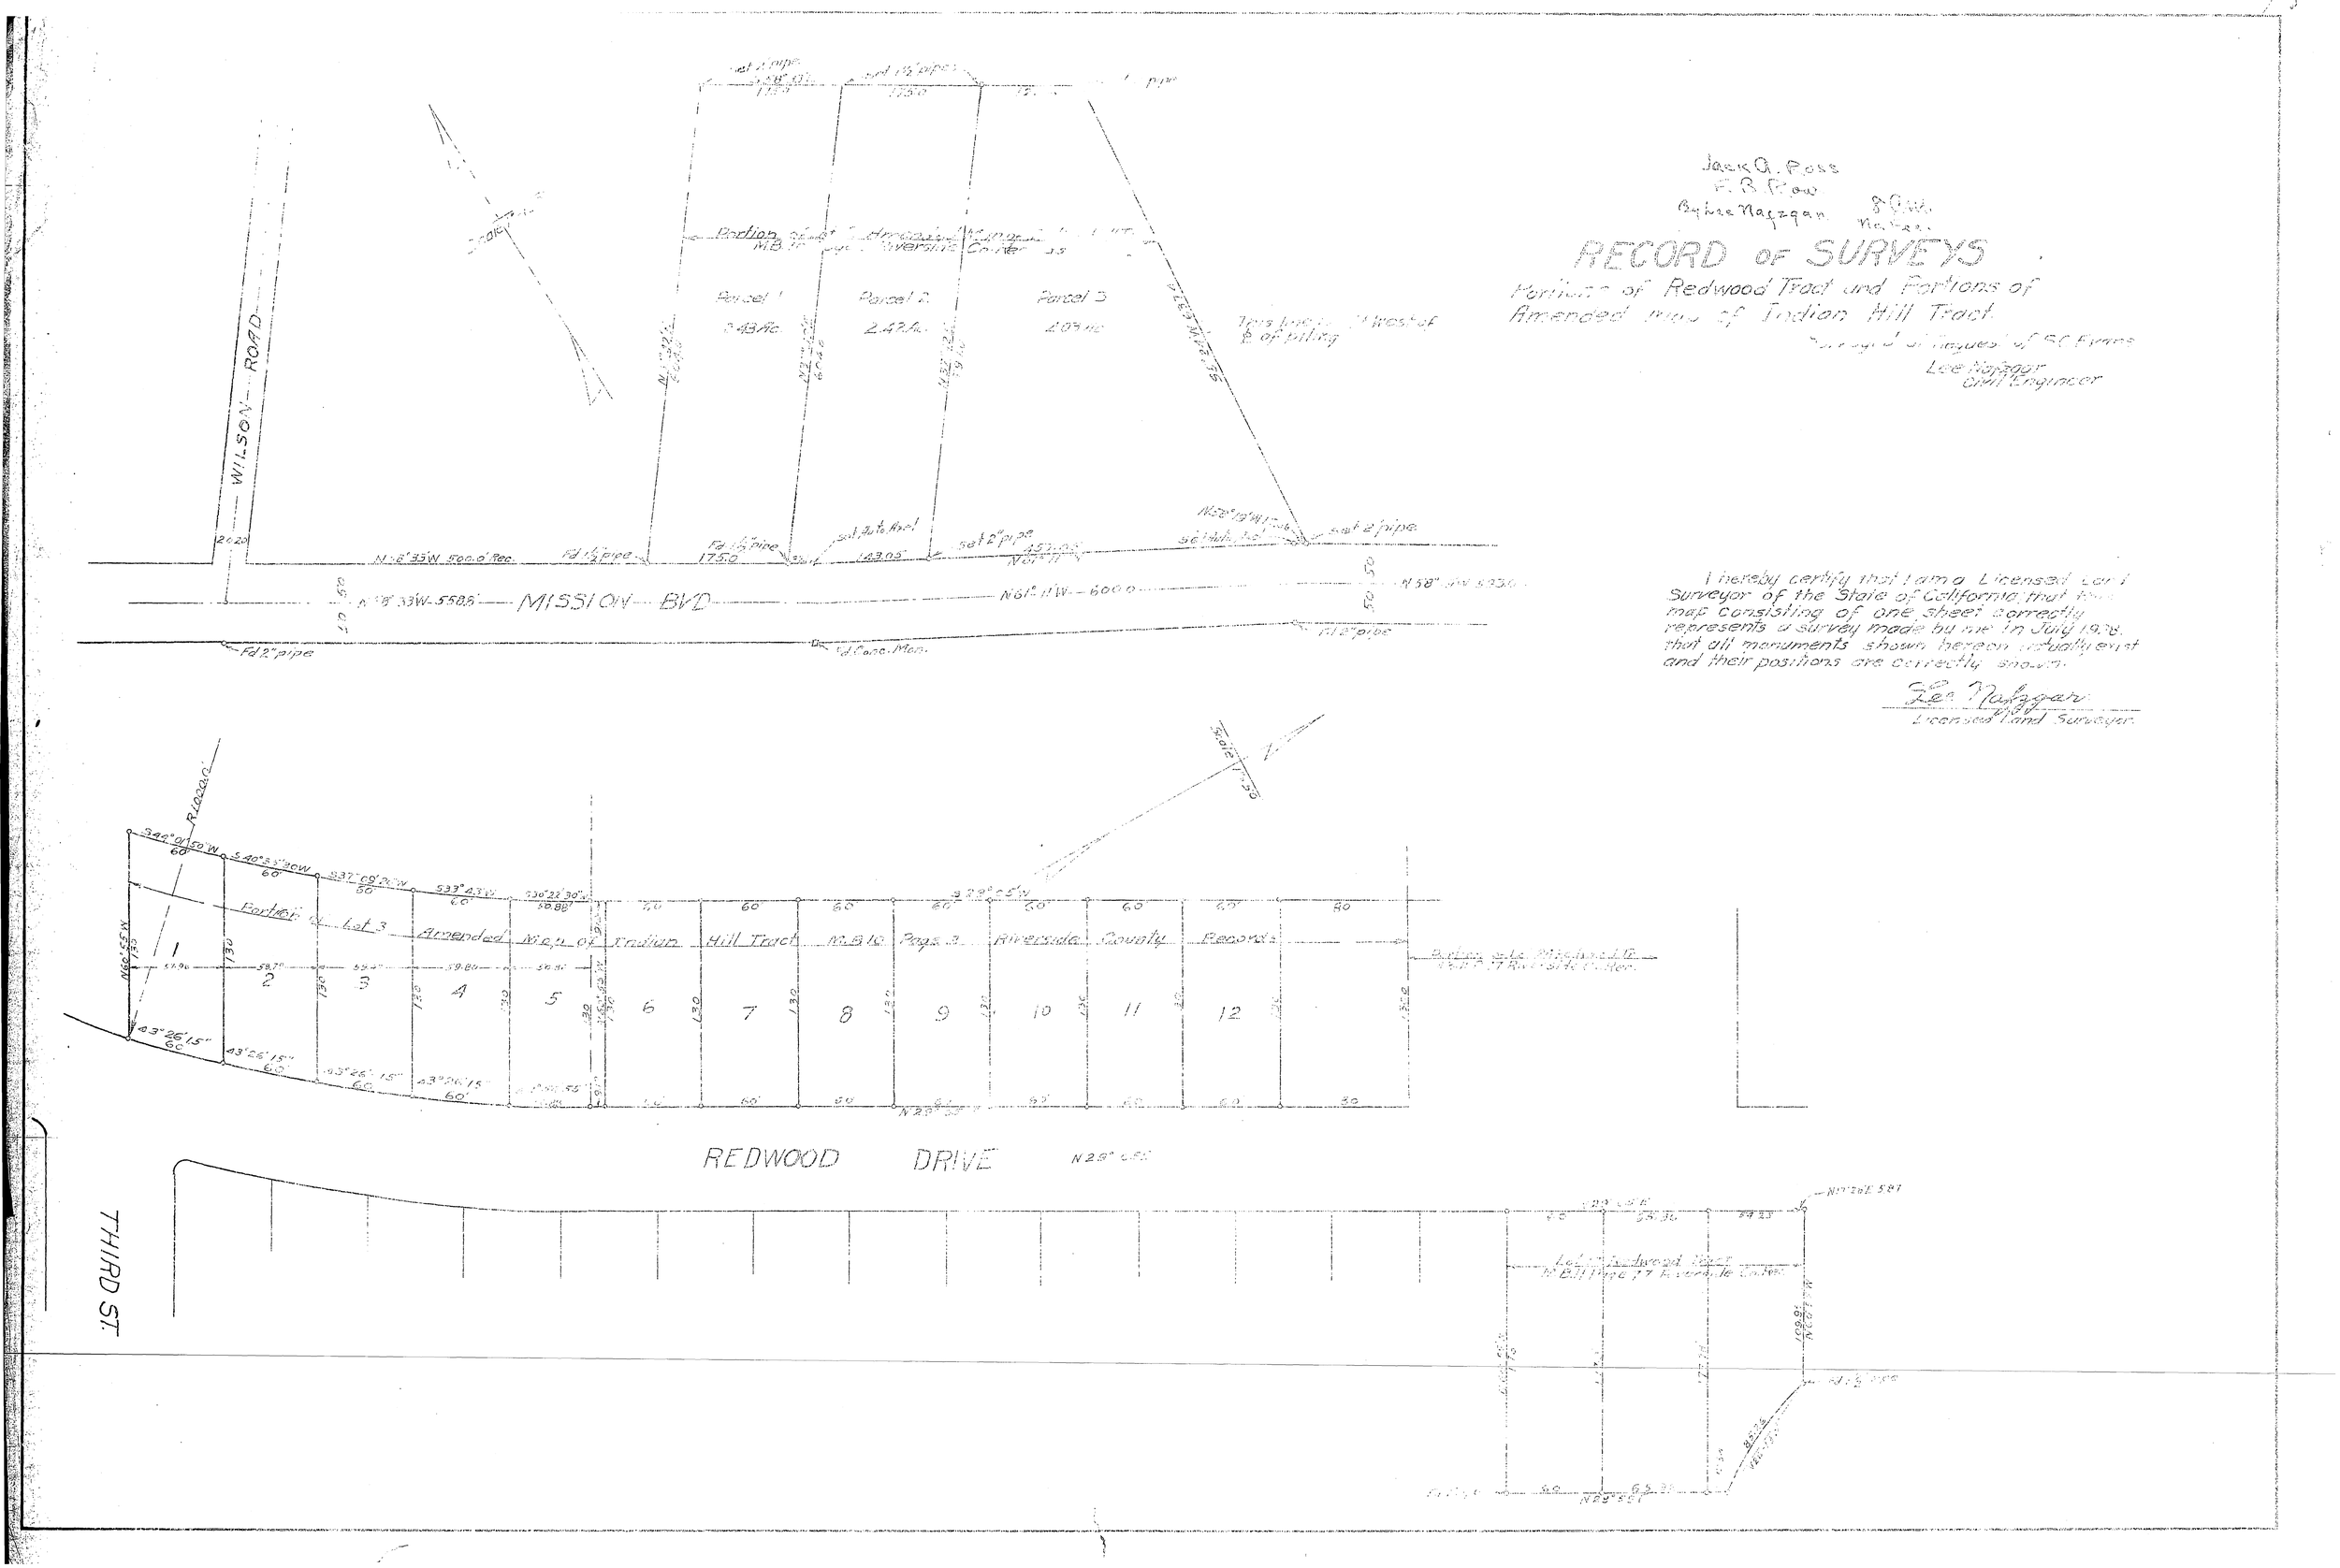

Jack A. Ross
F. B. Row
By Lee Nafzgan
RECORD OF SURVEYS
Portions of Redwood Tract and Portions of Amended Map of Indian Hill Tract.
Surveyed at Request of S.C. Evans
Lee Nafzgar
Civil Engineer
I hereby certify that I am a Licensed Land Surveyor of the State of California that this map consisting of one sheet correctly represents a survey made by me in July 1978 that all monuments shown hereon actually exist and their positions are correctly shown.
Lee Nafzgar
Licensed Land Surveyor
WILSON ROAD
MISSION BVD
Parcel 1
Parcel 2
Parcel 3
Portion of Lot 3 Amended Map of Indian Hill Tract M.B. 10 Page 3 Riverside County Records
REDWOOD DRIVE
THIRD ST.