14/12

S-672

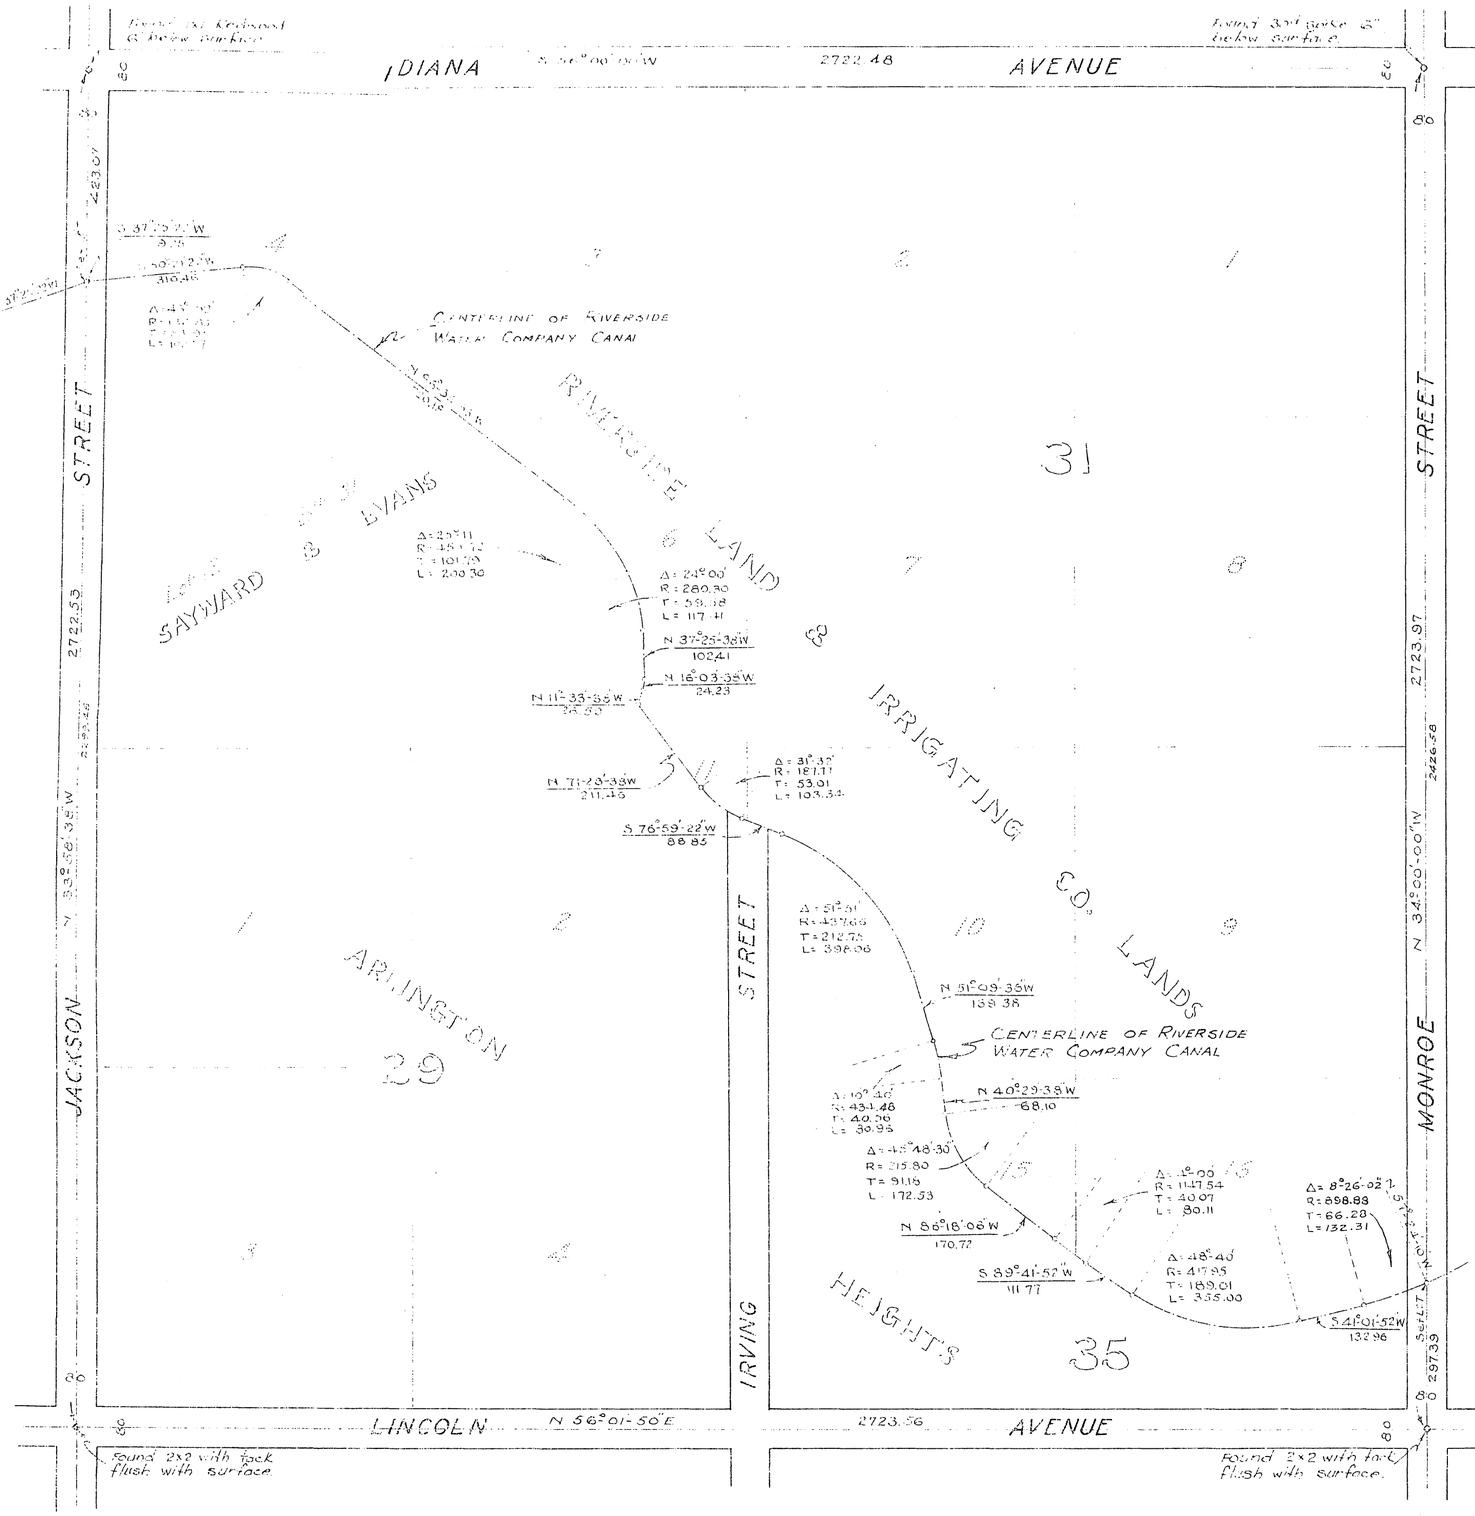

Jan. 17, 1947
Jack A. Ross
O. A. Mead
Fee $1.00
Filed 9:30 A.M.

RECORD OF SURVEY

OF

RIVERSIDE WATER CO. CANAL CENTERLINE

THROUGH LOT 12 OF BLOCK 31 LANDS OF SAYWARD AND EVANS AS RECORDED IN BOOK 6 OF MAPS AT PAGE 38, RECORDS OF RIVERSIDE COUNTY; LOTS 4, 3, 6, 11, 10, 15 AND 16 OF BLOCK 31 R.L.& I. CO. LANDS AS RECORDED IN BOOK 1 OF MAPS AT PAGE 70, RECORDS OF S.B. COUNTY; BLOCK 35 AND LOT 2 OF BLOCK 29 ARLINGTON HEIGHTS AS RECORDED IN BOOK 11 OF MAPS AT PAGE 20, RECORDS OF SAN BERNARDINO COUNTY, CALIFORNIA.

W. P. Rowe — A. A. Webb

Civil Engineers

November 1946 — Scale 1" = 200 Feet

I hereby certify that I am a Registered Civil Engineer of the State of California and that this map correctly represents a survey made under my supervision during November, 1946 at the request of the Riverside Water Company and that all monuments shown hereon actually exist and their positions are correctly shown.

Basis of Bearings is the centerline of Monroe Street as shown on map filed in Book 11 of Maps at page 20, Records of San Bernardino County, California.

A. A. Webb

Registered Civil Engineer No. 1229.

Examined and approved for filing 1-17, 1947

A. C. Kuph By A. S. Brown
County Surveyor

F.B. 192