15/67

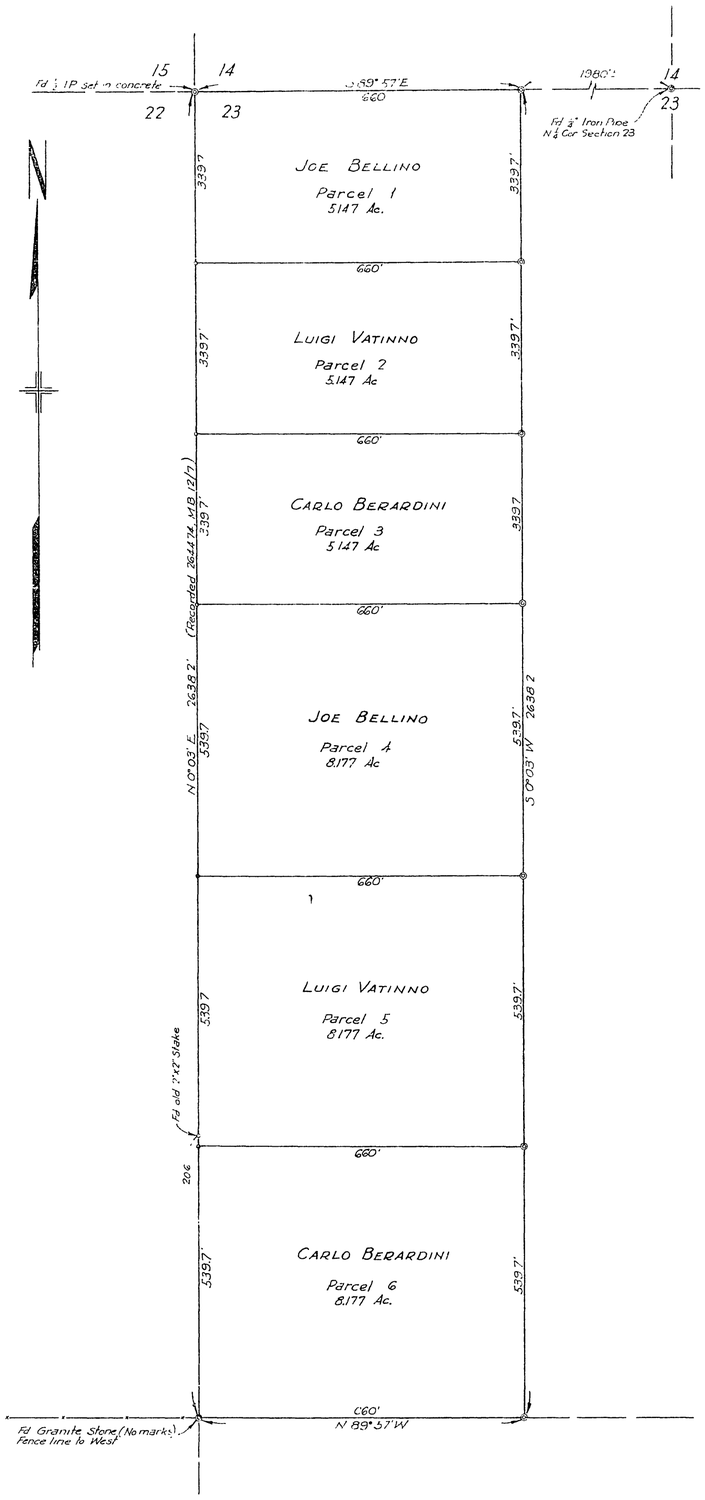

FILED
MAR 17 1948
JACK A. ROSS
Alma Feldkon
2:50 P.M.
Fee 1.00

RECORD OF SURVEY

Of a portion of the North-West One-Quarter of Section 23,
T. 3 S., R. 5 W., S.B.B. & M., Riverside County, California
February, 1948 Scale: 1"=200'

J.F. DAVIDSON, Civil Engineer

Surveyed at the request of CARLO BERARDINI

I hereby certify that I am a Registered Civil Engineer of the State of California, and that this map, consisting of one (1) sheet correctly represents a survey made under my supervision during July, 1946; that all the monuments shown hereon actually exist and their positions are correctly shown

J. F. Davidson
Registered Civil Engineer No. 862

ENGINEER'S NOTE:
The basis of bearing for this map is the West line of Section 23, T 3 S, R 5 W, S B B & M. as shown on map of Dufferin Heights, M.B. 12, Page 7, Records of Riverside County.
◎ indicates ¾" Iron Pipe set, unless otherwise noted.
○ indicates 2"x2" Redwood stake, painted white, set at property corners

This Survey is not a subdivision as defined in Section 11535 of Business and Professions Code
The parcels shown hereon represent individual ownerships.

Examined March 17, 1947

A.C. Keith by C.T. Worley Deputy
County Surveyor, Riverside County, California

F.B. 334-53