18/54

S-693

RS 18/54

RECORD OF SURVEY

SHOWING A SURVEY OF A PORTION OF LOT 261 OF LANDS OF R L & I CO., AS SHOWN BY MAP BOOK 4 – 75 RECORDS OF RIVERSIDE COUNTY CALIFORNIA

JUNE 1952

SCALE 1" = 40'

J. F. DAVIDSON, C E

34955

Surveyed at the request of W. K. Ketchum

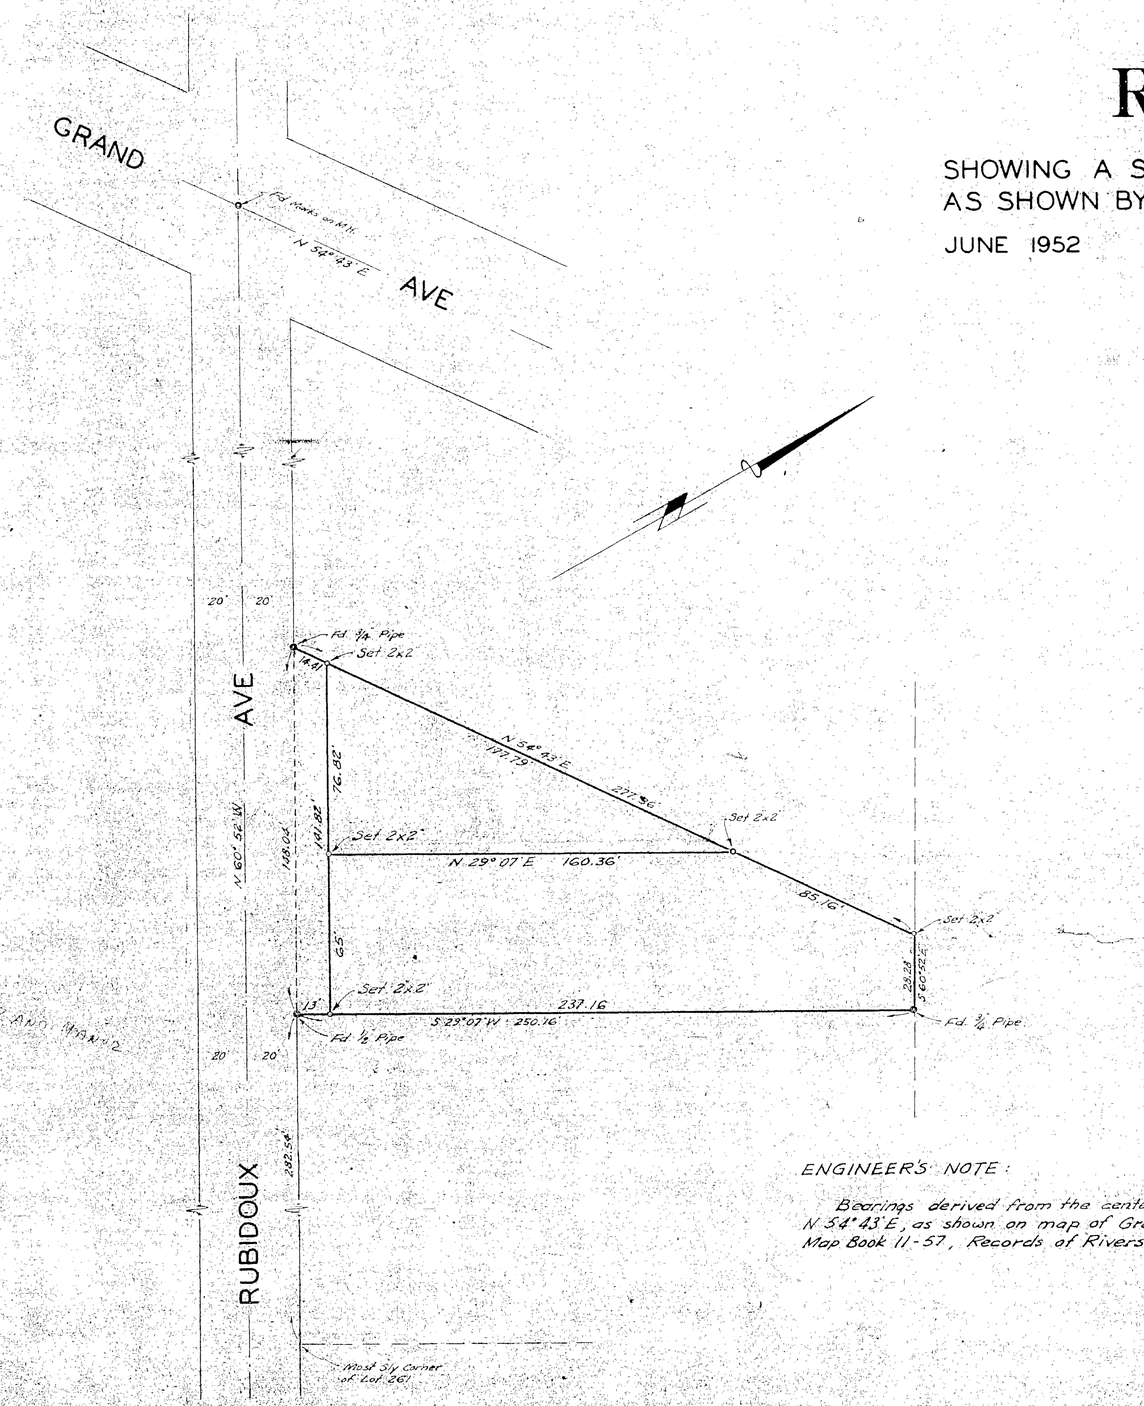

ENGINEER'S NOTE:

Bearings derived from the center line of Grand Ave, N 54° 43' E, as shown on map of Grand Avenue Acres, Map Book 11-57, Records of Riverside County

FILED
AUG 14 1952
Jack A. Ross
COUNTY RECORDER
By D. A. [illegible] DEPUTY
Fee $1.00
Filed 7 W P M

This Record of Survey map was approved by the City Council of the City of Riverside on the 5th day of Aug. 1952

[signature]
City Clerk of the City of Riverside

I hereby certify that I am a registered Civil Engineer of the State of California and that this map, consisting of one sheet, correctly represents a survey made under my supervision during June, 1952; that all monuments shown hereon actually exist and that their positions are correctly shown.

J. F. Davidson
Registered Civil Engr. No. 862

Examined August 13, 1952

A. C. Keith
County Surveyor, Riverside County

By C. T. Moseley
Deputy

F.B. 441-46

CITY # 18

RS 18/54

753

S-693 RS 18/54