19/32

IN THE COUNTY OF RIVERSIDE

RECORD OF SURVEY

Of a portion of the West one-half of the Northwest one-quarter of Section 32, T. 2 S, R. 4 W., Riverside County, California.

February, 1953. Scale : 1"≈50'

Donald J. McKee, Licensed Surveyor

Surveyed at the request of : Mr. H. G. Hickman.

FILED
MAR - 4 1953
Jack A. Ross
Co. Recorder
Filed 3:30 P.M.
Fee $1.00

I hereby certify that I am a Licensed Land Surveyor in the State of California, and that this map, consisting of this one (1) sheet, correctly represents a survey made by me in February, 1953, and that all the monuments shown hereon actually exist, and their positions are correctly shown.

Donald J. McKee
Licensed Land Surveyor No. 1825.

Examined March 4 1953.
G. C. Keith
A.C. KEITH, County Surveyor of Riverside County, California.

by _____
Deputy

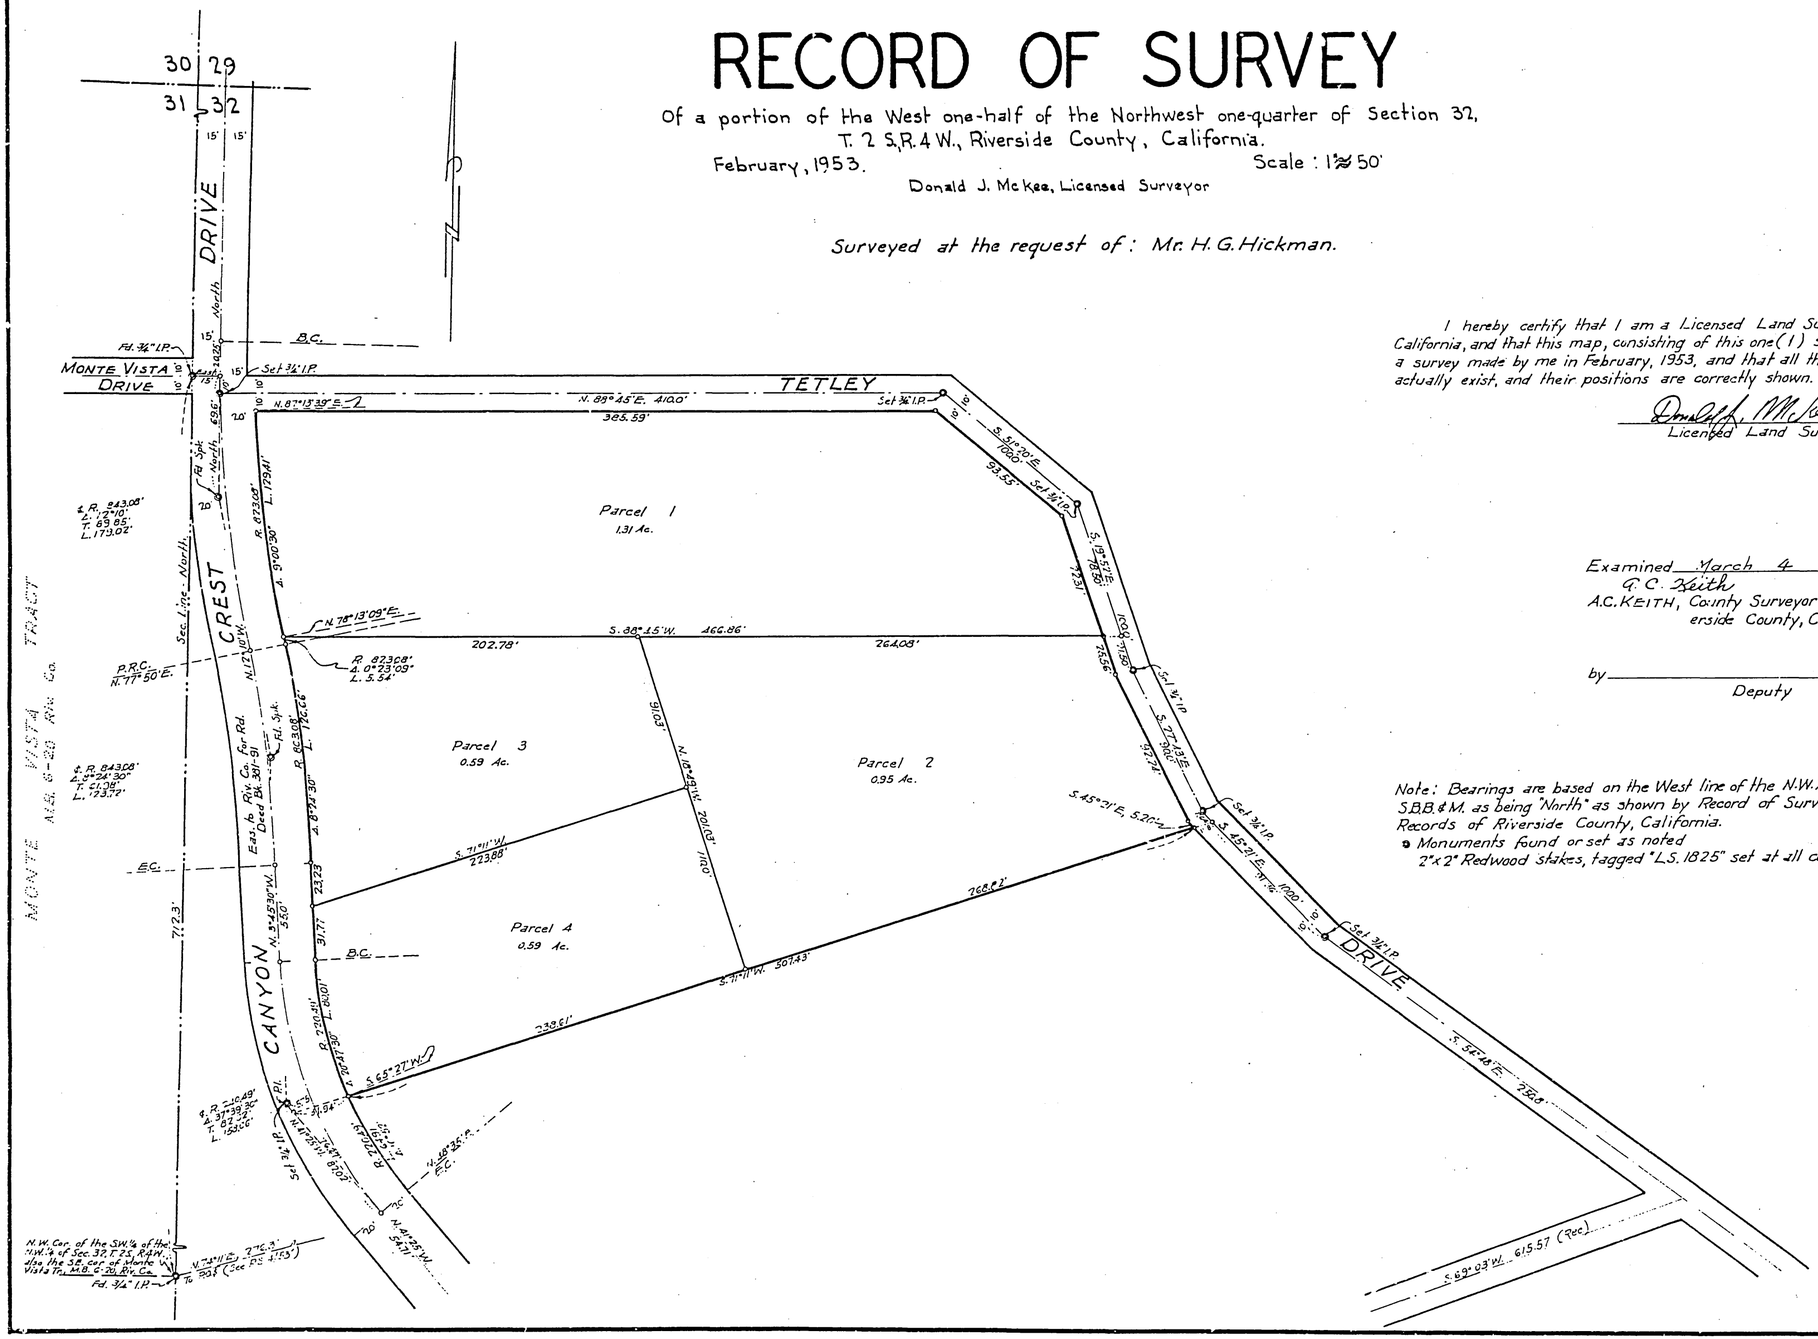

Note: Bearings are based on the West line of the N.W.¼ of Section 32, T. 2S., R. 4 W, S.B.B.&M. as being "North" as shown by Record of Survey filed in Book 4, page 53, Records of Riverside County, California.

• Monuments found or set as noted
2"x 2" Redwood stakes, tagged "L.S. 1825" set at all corners.

F.B. 39-7

19/32