21/67

IN THE CITY OF RIVERSIDE

RECORD OF SURVEY

Of Lot 15, Alamo Tract, as shown by map on file in Book 9, Page 5, Records of Riverside County, California.

February, 1954 Scale: 1"=100'

Donald J. McKee, Lic. Surveyor

Surveyed at the request of Mrs. Gertrude Grogan.

FILED
OCT 5 1954
Jack A. Ross
O. A. Wheat
Fee $1.00
Filed 1:00 P.M.

I hereby certify that I am a Licensed Land Surveyor in the State of California, and that this map, consisting of this one (1) sheet, correctly represents a survey made by me in February, 1954, and that all the monuments shown hereon actually exist and their positions are correctly shown.

Donald J. McKee
Licensed Land Surveyor No. 1825

This Record of Survey map was approved by the City Council of the City of Riverside, California on the 21st day of Sept., 1954

W. H. Wark
City Clerk of the City of Riverside, Calif.

Examined October 5, 1954

A. C. KEITH, County Surveyor of Riverside County, Calif.

By G. T. Worsley
Deputy

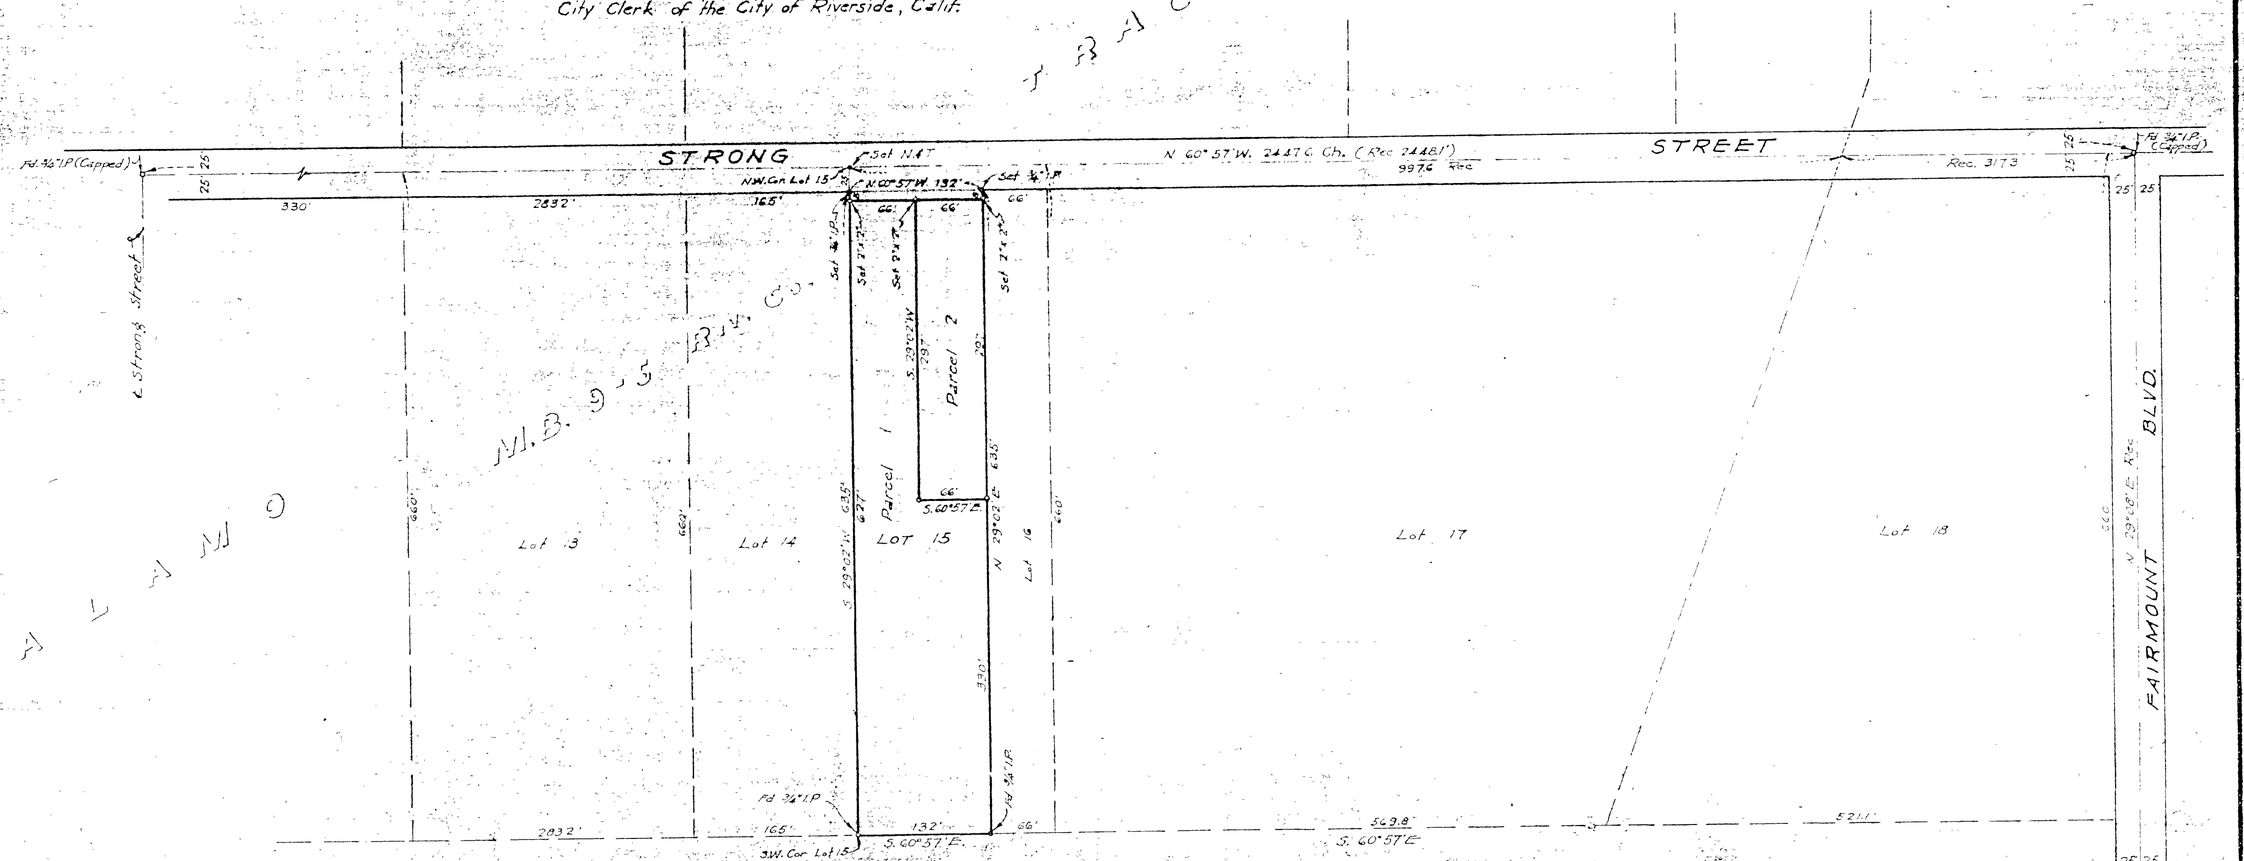

NOTE: Bearings are based on the center line of Fairmount Blvd. (Almond St) as being N. 29°08'E. as shown on map of "Alamo Tract" on file in M.B. 9, pg. 5, Rec. of Riverside County, Calif.
Monuments, tagged "L.S. 1825" set as noted.
I.P. monuments, found as noted.

F.B. 39-70

R/S 21/67

R/S 21/67

RS 21/67