S-247

S-247

22/45

RECORD OF SURVEY

BEING A PARCEL OF LAND IN LOT 12 OF "DUFFERIN HEIGHTS" AS SHOWN IN MAP BOOK 12, PG. 7, RECORDS OF RIVERSIDE COUNTY, CALIFORNIA. IN S.W. 1/4 OF N.W. 1/4 OF SEC. 22, T. 3 S., R. 5 W., S.B.B. & M.

J. F. DAVIDSON, C. E.

JANUARY, 1955 SCALE: 1"=100'

SURVEY MADE AT THE REQUEST OF: L.W. EVANS

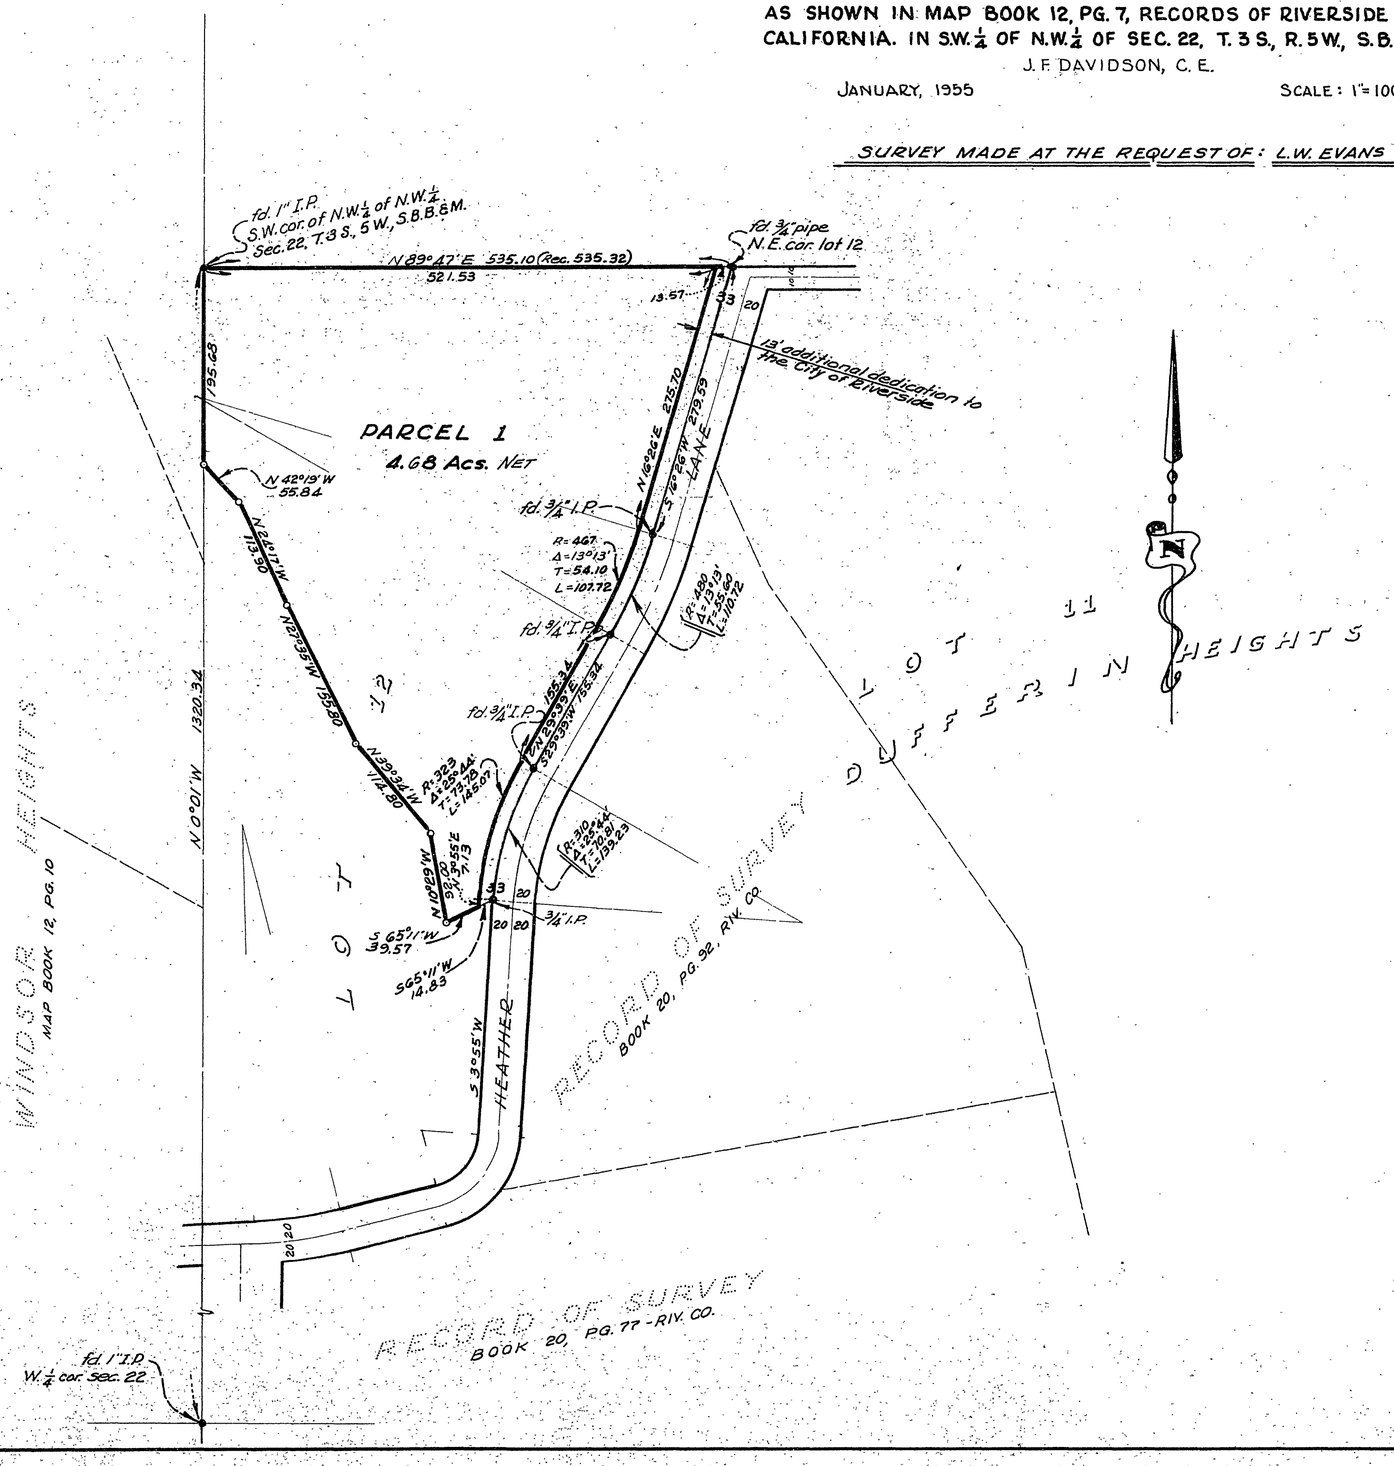

FILED
NO. 1395
March 4 1955 AT 10 MIN. PAST 10 O'CLOCK A.M.
JACK A. ROSS COUNTY RECORDER
BY O. a. Wheat DEPUTY
FEE $1.00 FILED BY County Surveyor.

• CITY COUNCIL APPROVAL •

This Record of Survey Map was approved by the City Council of the City of Riverside on the 1st day of February, 1955

City Clerk of the City of Riverside, State of California

• ENGINEER'S NOTES •

The basis of bearings for this survey was taken from the North line of lot 12 of Dufferin Heights Map Book 12, Pg. 7. The bearing being noted as N.89°47'E.

- Indicates monuments found, as noted.
- ○ Indicates 2"x2" Redwood stakes set with tack and tag "R.E. 862

• ENGINEER'S CERTIFICATE •

I hereby certify that I am a Registered Civil Engineer of the State of California, and that this map, consisting of one (1) sheet, correctly represents a survey made under my supervision during December, 1954, and that all monuments shown hereon actually exist and their positions are correctly shown.

J. F. Davidson

Registered Civil Engineer No. 862.

EXAMINED March 4, 1955
A.C. Keith, County Surveyor
by C. T. Worsley Deputy

S-247

F.B. 494, PG. 59

RS-22/45

RS-22/45

S-247

RS 22/45