~~S-138~~ 25/58

IN THE CITY OF RIVERSIDE

RECORD OF SURVEY

Being a Survey of Lot 11 of Hess Arlington Heights Tract as shown by Map on file in Book 14 of Maps page 42, Records of Riverside County California

October 1956 Scale 1in = 50ft.

Donald J. Mckee ~ Lic. Surveyor

FILED
DEC 4 1956
JACK A ROSS
COUNTY RECORDER
BY [illegible] DEPUTY
At 4:05 P. M.
Fee $1.00
No.

Surveyed at the request of Louis Lilly

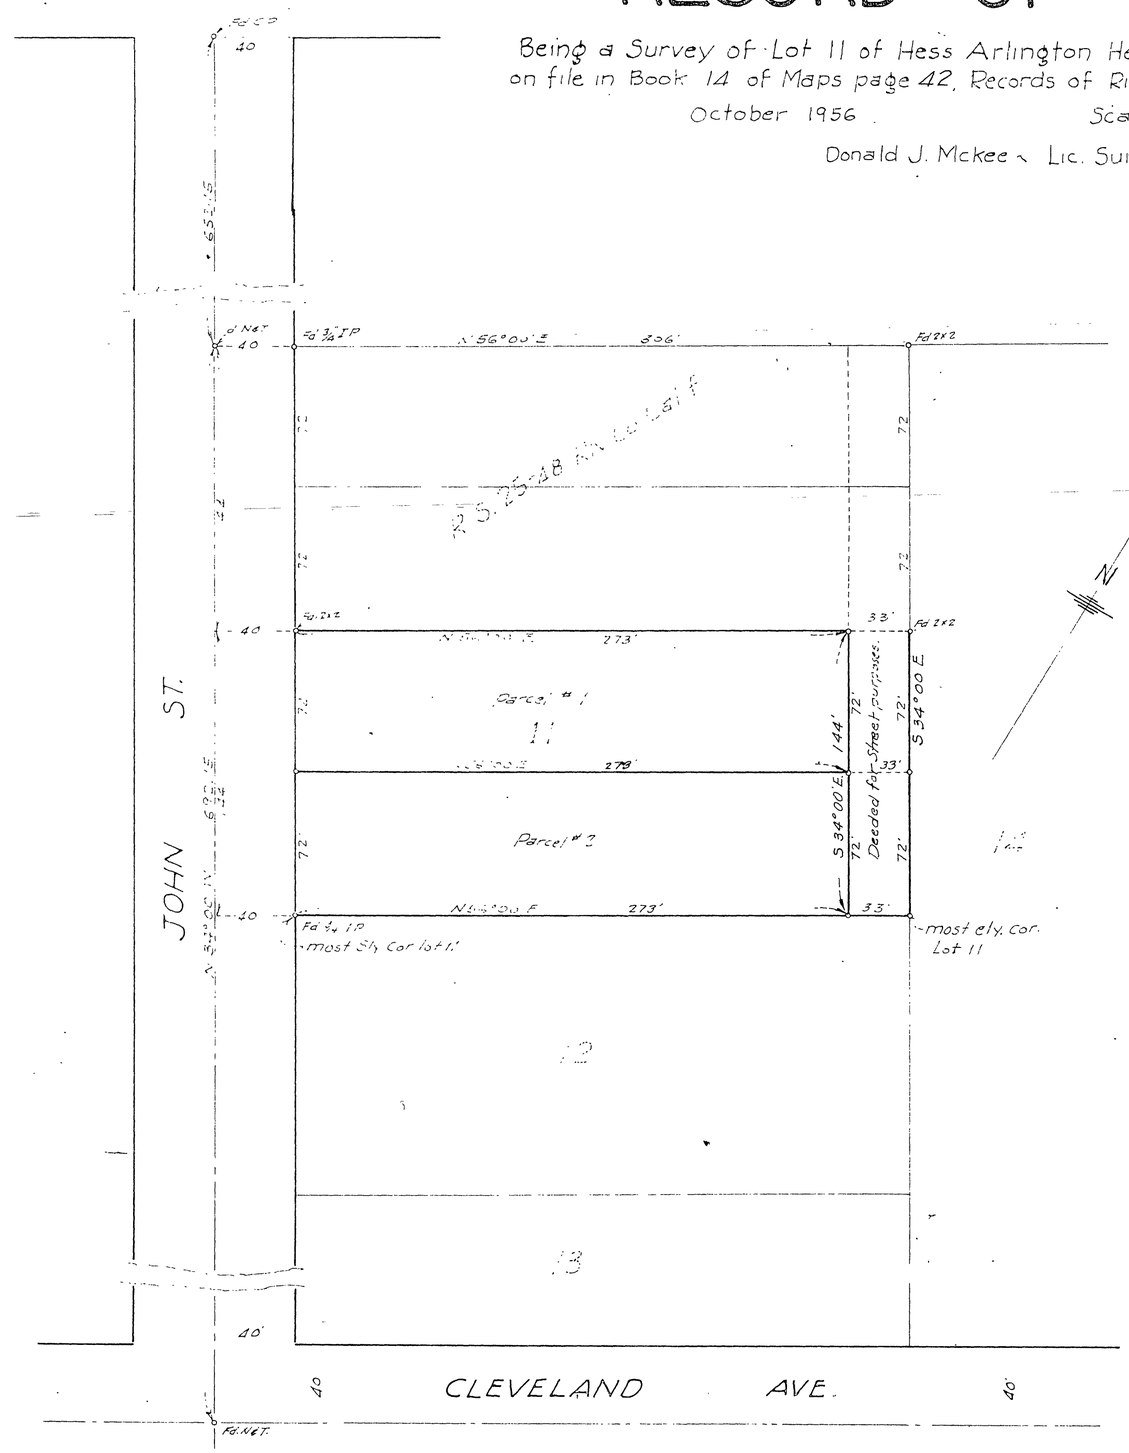

I hereby certify that I am a Licensed Land Surveyor in the State of California and that this map consisting of one (1) sheet correctly represents a survey made by me in October 1956, and that the monuments shown hereon actually exist and their positions are correctly shown.

Donald J. Mckee
Licensed Land Surveyor # 1825

This Record of Survey map was approved by the City Council of the City of Riverside, California on the 13th day of Nov., 1956

W. F. Gilbraith
City Clerk of the City of Riverside California

Examined December 3, 1956
A. C. Keirn, County Surveyor of Riverside County, California

by G. T. Worley
Dep.

Note: Bearings are based on the center line of John St. shown as N 34°00' W on Map of Hess Arlington Hts tracts recorded in Bk 14 of Maps pg 42, Records of Riverside Co Calif.
Monuments found as noted
2x2 Redwood stakes tagged S 1325 set at lot corners

~~S-138~~

FB 39-[illegible]

RS 25/58

RS 25/58

RS 25/58