RS 27/95

FILED FOR RECORD AT REQUEST OF COUNTY SURVEYOR
THIS 24th DAY OF March 1958 AT 4:10 P.M.
IN BOOK 27 OF RECORD OF SURVEY AT PG. 95
FEE $5.00 Jack A. Ross COUNT RECORDER
No. ____ BY O. A. Neat DEPUTY

IN THE CITY OF RIVERSIDE

RECORD OF SURVEY

Being a Survey of a Portion of Lot 65 of the Lands of the Southern California Colony Association as shown by Map on file in Bk 7 of Maps Pg 3 Records of San Bernardino Co. Calif.

February 1958 Scale 1in = 30ft

Donald J. Mckee ~ Licensed Surveyor

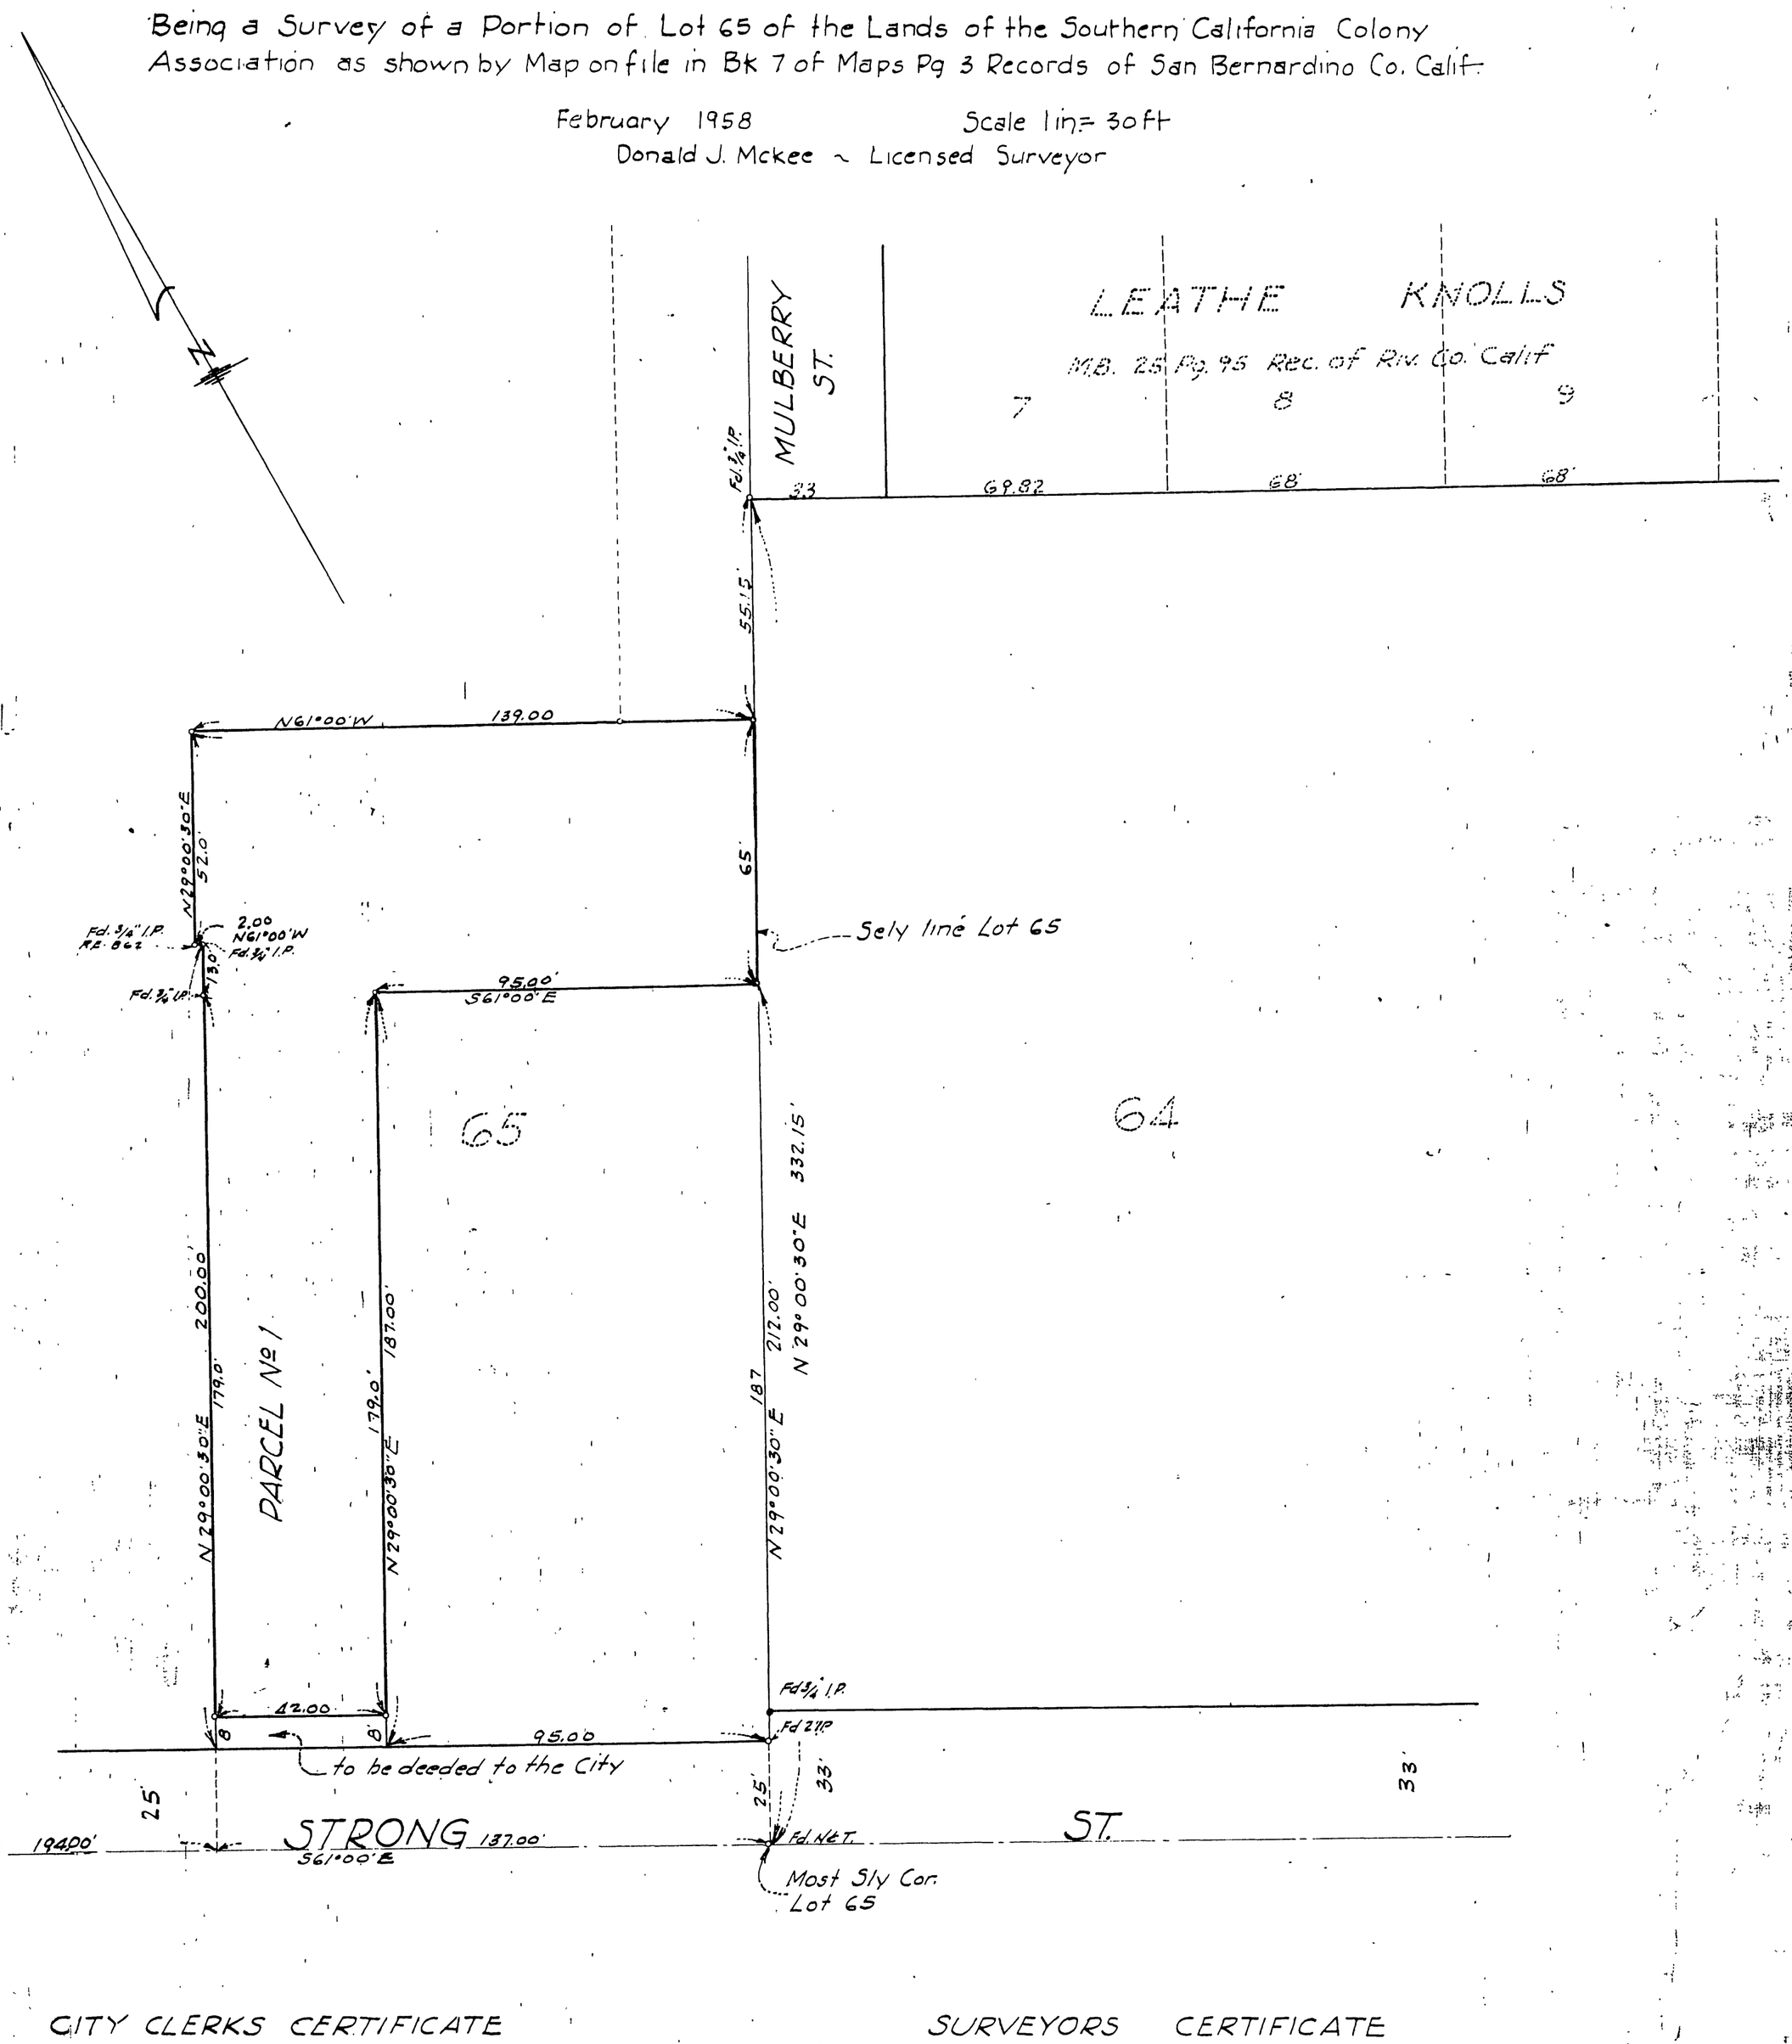

CITY CLERKS CERTIFICATE

This Record of Survey map was approved by the City Council of the City of Riverside, California on the 4th day of March, 1958

T. S. Waite
City Clerk of the City of Riverside

SURVEYORS CERTIFICATE

This map correctly represents a survey made under my direction in conformance with the requirements of chapter 15 of Division 3 of the Business and Professions Code at the request of A.A. Lingo

Donald J. Mckee
Licensed Land Surveyor No 1825

Note: Bearings are based on the center line of Strong St. shown as N61°00'W as per Map Book 25 page 95 Records of Riverside Co. Calif.
2"x2" Redwood Stakes tagged L.S. 1825 set at all corners unless otherwise noted.

COUNTY SURVEYORS CERTIFICATE

This map has been examined for conformance with the requirements of Chapter 15 of Division 3 of the Business and Professions Code this 24th day of March 1958

A.C. KEITH COUNTY SURVEYOR
by G. T. Worsley
Asst.

F.B.

RS 27/95