IN THE CITY OF RIVERSIDE

RECORD OF SURVEY

SHOWING A SURVEY OF A PORTION OF THE NORTHWEST ONE-QUARTER OF THE NORTHWEST ONE-QUARTER OF THE SOUTHWEST ONE-QUARTER OF SECTION 33, TOWNSHIP 2 SOUTH, RANGE 5 WEST, SAN BERNARDINO BASE AND MERIDIAN.

SEPTEMBER 1958 **J. F. DAVIDSON, C. E.** SCALE 1" = 100'

Filed for Record at request of County Surveyor this 17th day of December, 1958 at 4:59 P.M. in Book 49 of Record of Survey at Page 72.
Fee $5.00 No.
JACK A. ROSS County Recorder
By C. A. Wiest Deputy

SURVEY MADE AT REQUEST OF REV. THOMAS MALONEY

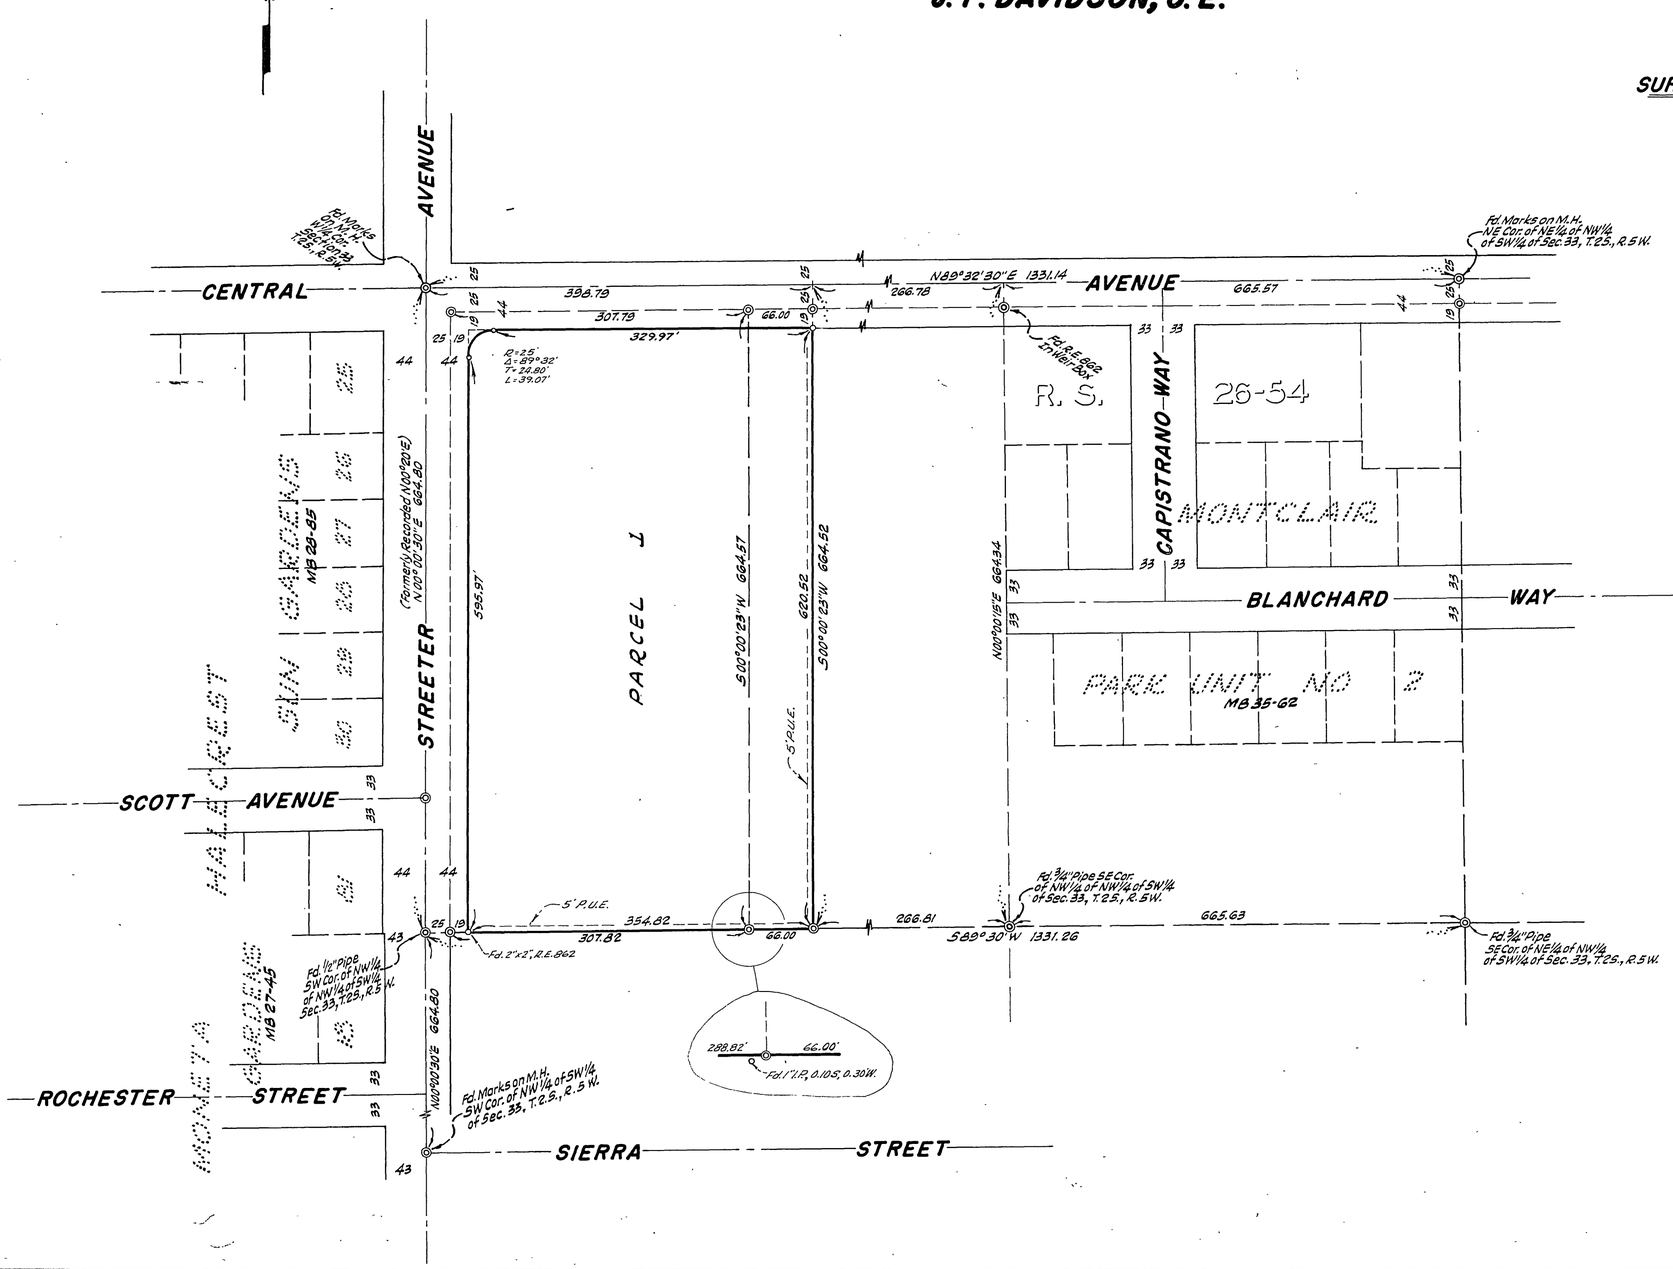

This Record of Survey map was approved by the City Council of the City of Riverside, California, on the 16th day of Dec., 1958.

Virginia J. Strohecker
City Clerk of the City of Riverside, California

ENGINEER'S CERTIFICATE

This map correctly represents a survey made by me or under my direction in conformance with the requirements of Chapter 15 of Division 3 of the Business and Professions Code at the request of REV. THOMAS MALONEY in October, 1958

J. F. Davidson
Registered Civil Engineer No. 862

ENGINEER'S NOTE

Bearings are based on the center line of CENTRAL AVENUE, being N89°32'30"E as shown on map of "MONTCLAIR PARK UNIT NO. 2" Map Book 35-62, Rec. Riverside County, California.

o Indicates ¾" Pipe tagged R.E. 862 set.

◎ Indicates ¾" Pipe found unless noted otherwise.

COUNTY SURVEYOR'S CERTIFICATE

This map has been examined for conformance with the requirements of Chapter 15 of Division 3 of the Business and Professions Code this 17th day of December, 1958

A.C. KEITH County Surveyor

By C. T. Worley Deputy

F.B. 618-76
FB 539-2 - F.B. 626-59

A-1 22

R.S. #37 45