IN THE COUNTY OF RIVERSIDE

RECORD OF SURVEY

OF A PORTION OF THE S. E. 1/4 OF THE N. E. 1/4 OF SECTION 20, T. 2 S., R. 4 W., S. B. B. AND M.

AUGUST 1959 **J. F. DAVIDSON, C. E.** SCALE 1"=50'

Filed for Record at request of County Surveyor this 7th day of September, 1959 at 10 min. past 8 A.M. in Book 30 of Record of Survey at Page 48.

Fee $5.00 No.

JACK A. ROSS County Recorder

By C. L. Pinal Deputy

SURVEY MADE AT REQUEST OF MRS. W. A CADD

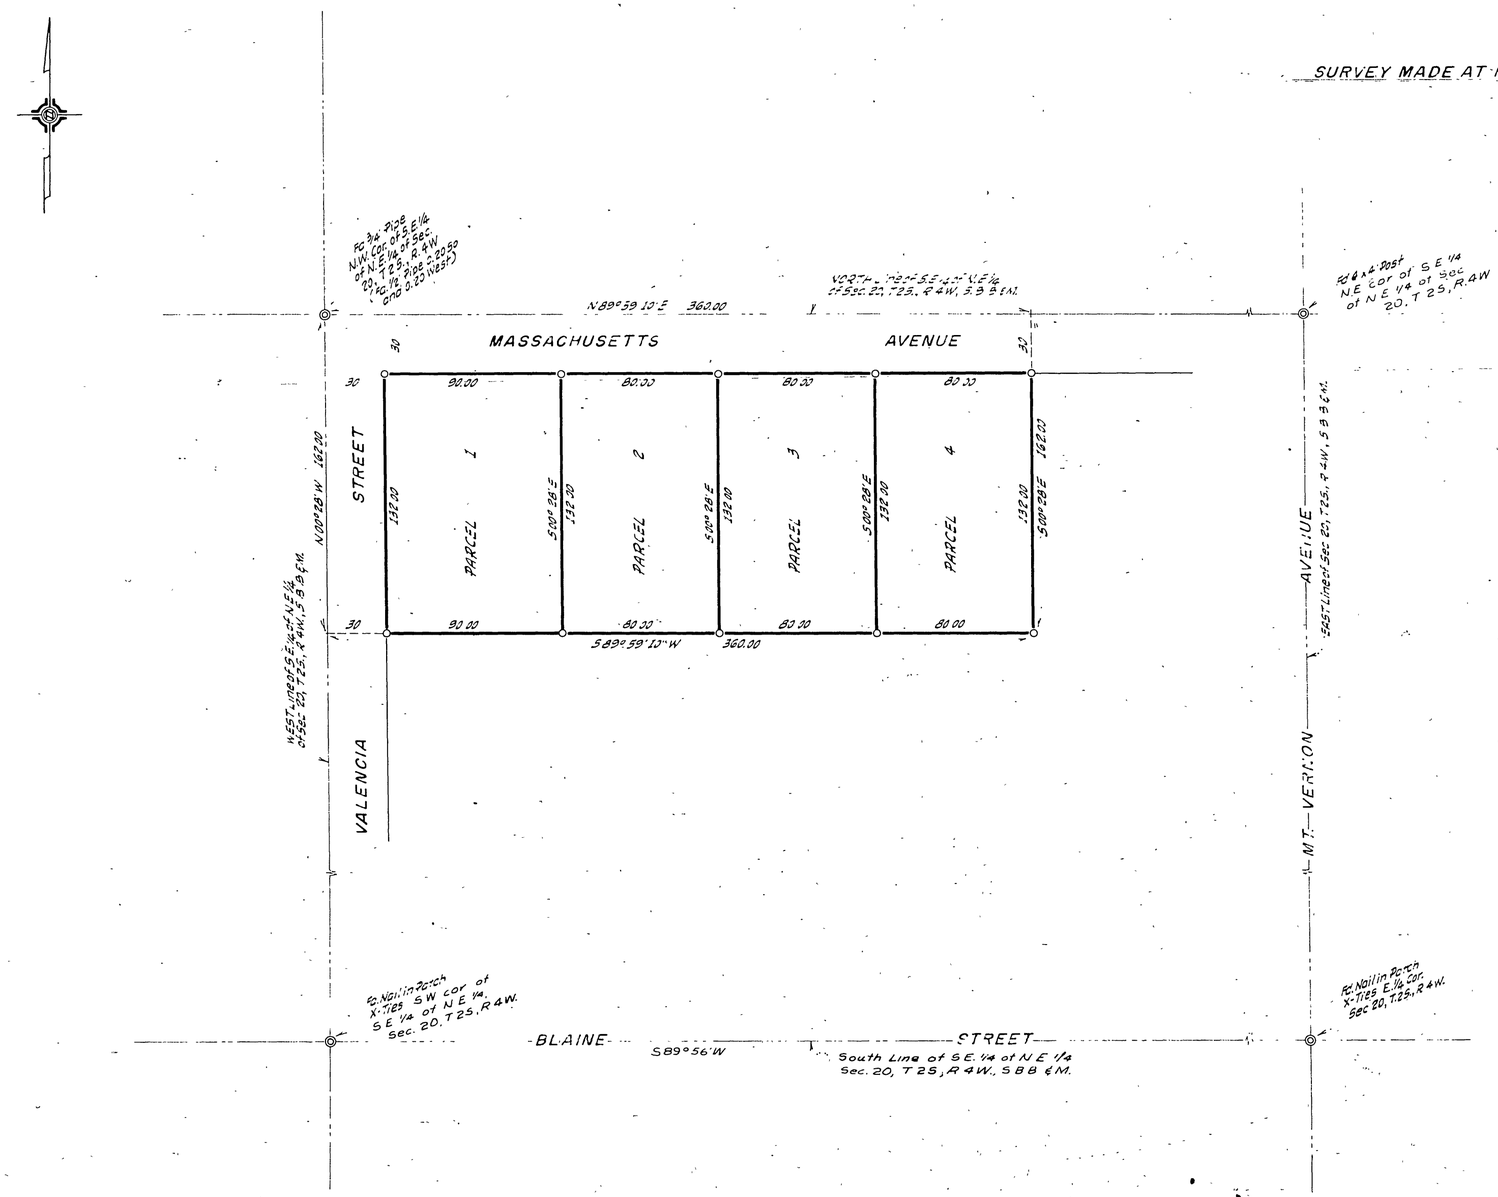

ENGINEER'S CERTIFICATE

This map consists of [illegible] in conformance with the requirements of the Land Surveyors Act at the request of MRS. W. A CADD in August, 59.

J. F. Davidson 862

ENGINEER'S NOTE

Bearings are based on the E of BLAINE STREET being S 89°56 W as shown on map of "UNIVERSITY HIGHLANDS UNIT No 1", M. B. 31, Pg. 38-39, Records of Riverside County, California.

○ Indicates 3/4" Pipe tagged R.E 862 set.

COUNTY SURVEYOR'S CERTIFICATE

This map has been examined for conformance with the requirements of Chapter 15 of Division 3 of the Business and Professions Code this 16th day of September, 1959

A. C. KEITH County Surveyor

By G. T. Worley Deputy

F.B. 673-39

RS 30/48