IN THE CITY OF RIVERSIDE

RECORD OF SURVEY

OF A PORTION OF BLOCK 10 RANGE 5 TOWN OF RIVERSIDE, MAP ON FILE IN BOOK 7 PAGE 17 OF MAPS, RECORDS OF SAN BERNARDINO COUNTY

OFFICE OF THE COUNTY SURVEYOR – A.C. KEITH

FEBRUARY 1960 SCALE 1" = 30'

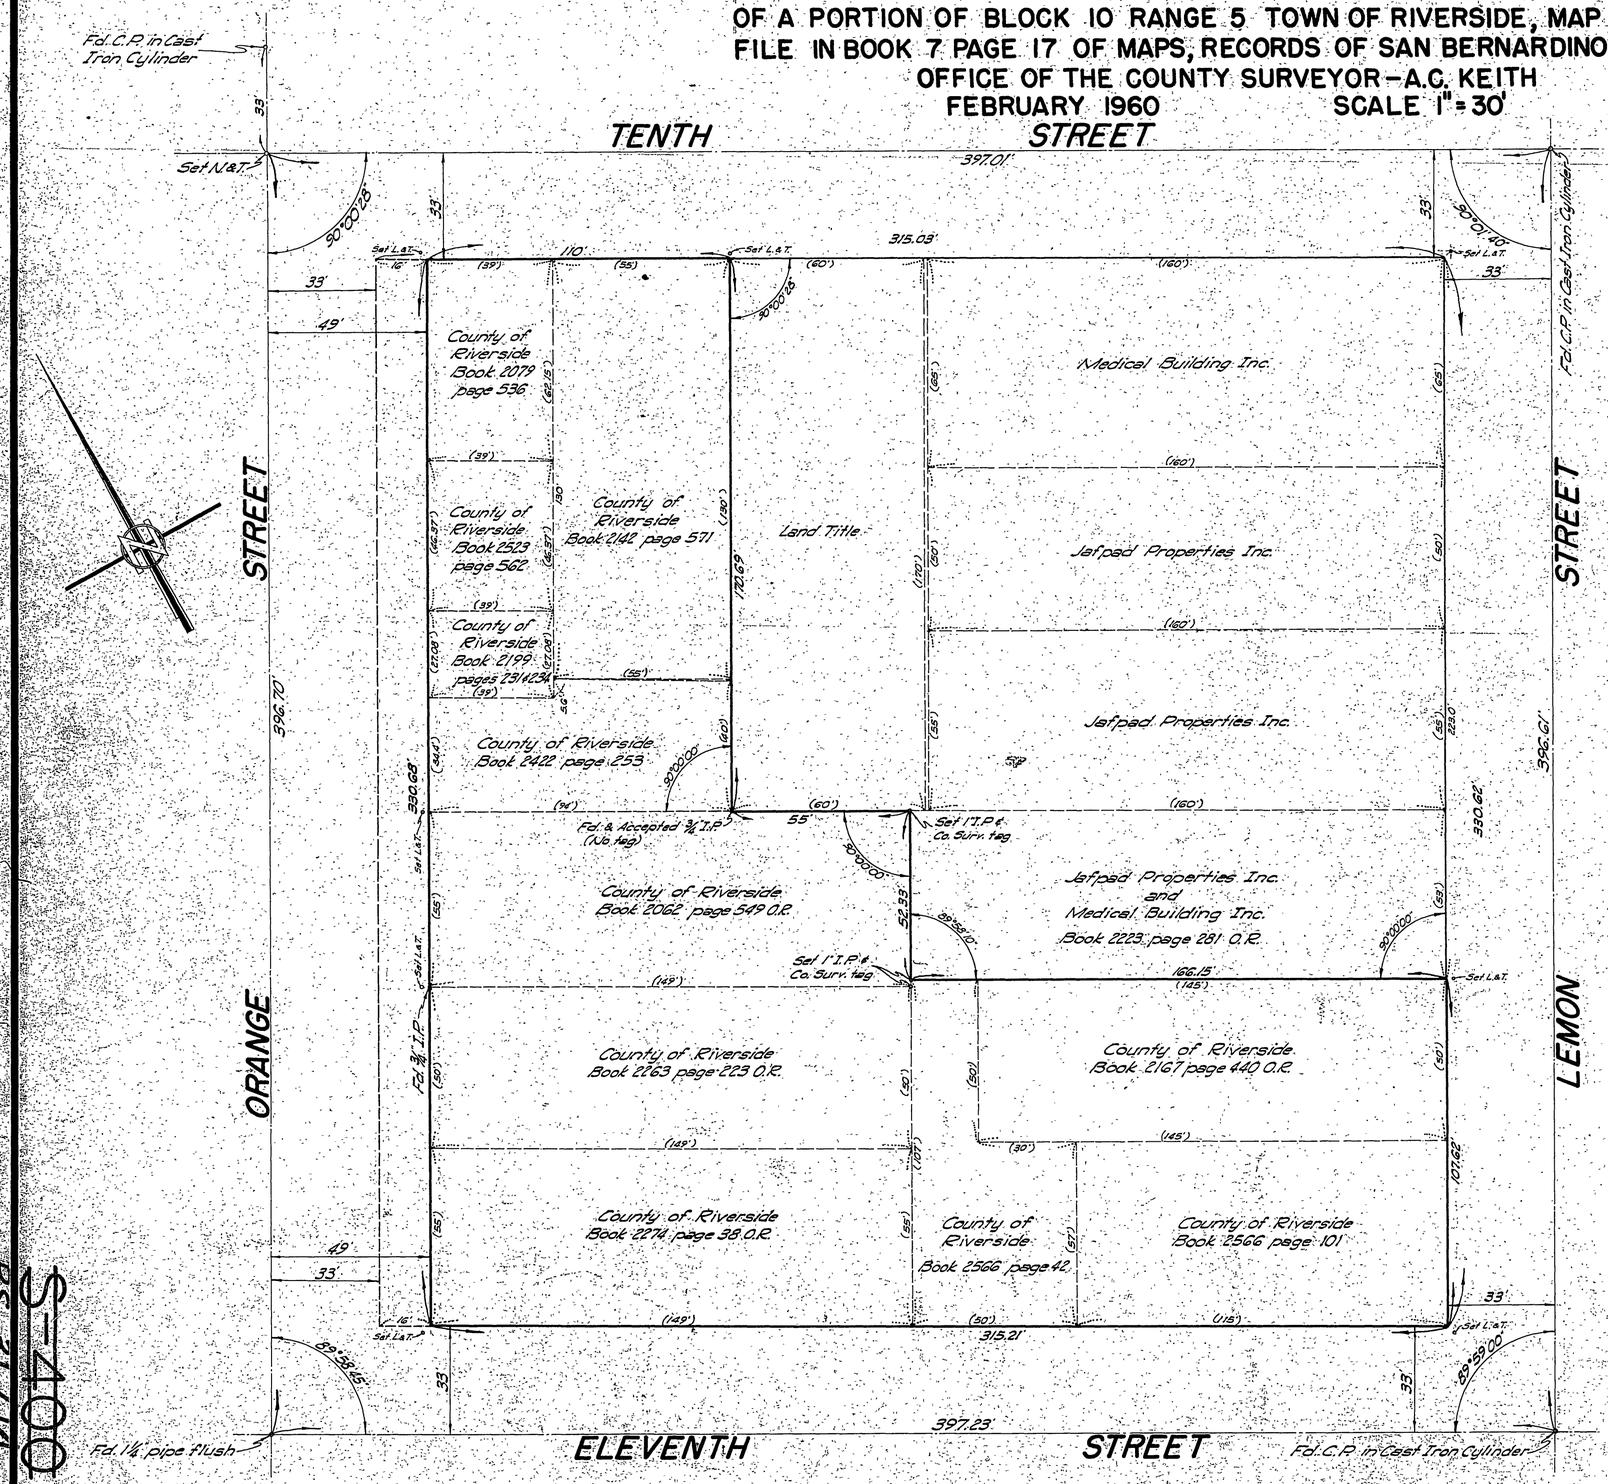

Filed for record at the request of the County Surveyor this 4th day of February 1960 at 4:00 P.M. in book 31 of Record of Survey at page 14

Fee None

No. 6376

Jack A. Ross
County Recorder

By O. A. Norbert
Deputy

This map correctly represents a survey made by me or under my direction in conformance with the requirements of Chapter 15 of Division 3 of the Business and Professions Code at the request of the County Surveyor in January 1960

A. C. Keith
Registered Civil Engineer No. 4388

All distances shown thus (60') are distances recorded by deed.

Monuments found or set as noted.

All points labeled as L&T are set on a 2 foot offset from property lines.

The purpose of this survey is to define the property boundary acquired by the County of Riverside in Block 10 Range 5.

This map has been examined for conformance with the requirements of Chapter 15 of Division 3 of the Business and Professions Code this 4th day January 1960.

A. C. Keith
County Surveyor

By C. T. Wheeler
Deputy

RS 31/14

S-4008

F.B. 805