IN THE CITY OF RIVERSIDE

RECORD OF SURVEY

OF A PORTION OF LOTS 9 AND 16 BLOCK 21 OF LANDS OF THE R.L.& I.CO.
RECORDED IN BOOK 1, PAGE 70 OF MAPS, RECORDS OF SAN BERNARDINO COUNTY, CALIFORNIA

February 1961 — Riverside Engineering Co. Inc. — Scale 1"=60'

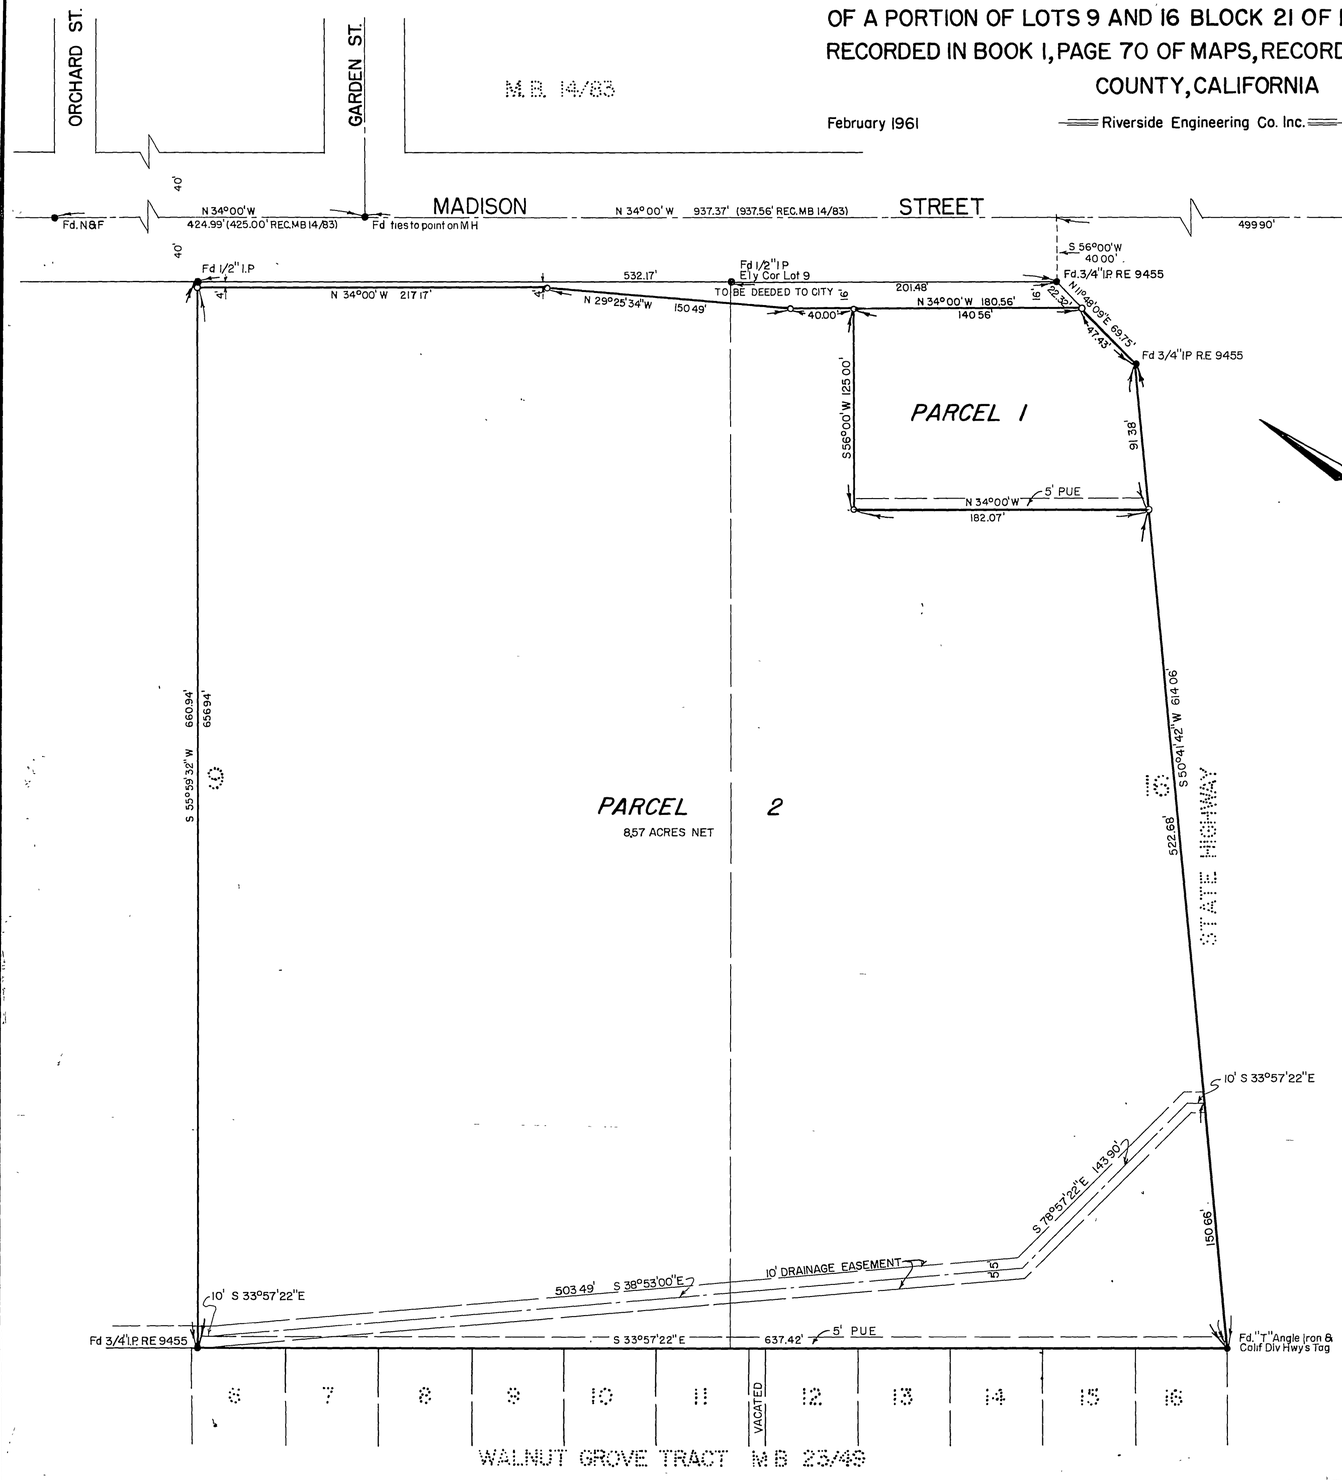

Filed for record at the request of County Surveyor this 3rd day of April 1961 at 10:30 A.M. in book 33 of Record of Survey at page 78

Fee $5.00

No. 20211

Jack A. Ross
County Recorder

By O. A. Neal Deputy

ENGINEER'S CERTIFICATE

This map correctly represents a survey made by me or under my direction in conformance with the requirements of Chapter 15 of Division 3 of the Business and Professions Code at the request of The Triple "C" Land Corp. in February 1961.

L. Irving Marshall
R.C.E. 1126

ENGINEER'S NOTES

The basis of bearings shown on this map is the ℄ of Madison Street as shown on a map of Madison Park recorded in M.B 14 at Pg.83. Said bearing being noted as N 34° 00' W.

Monuments found as noted shown thus —●—

3/4" Pipe and tag R.E 1126 set shown thus —○—

COUNTY SURVEYOR'S CERTIFICATE

This map has been examined for conformance with the requirements of Chapter 15 of Division 3 of the Business and Professions Code this 31st day of March 1961

A.C. Keith, County Surveyor

By C. T. Worsley Deputy