RS 36/31

36/31

IN THE CITY OF RIVERSIDE
RECORD OF SURVEY

Filed for record at request of County Surveyor this 23 day of March
19 62 at 4:25 P. M. in Book 36 of Record of Survey at Page 31
Fee $ 5.00
No. [illegible]
Jack A. Ross
County Recorder
By William G. Mabry
Deputy

Being a Survey of LOT 7 and 8 of the PARAGON TRACT as shown by Map on file in BOOK 20 of Maps Page 39 Records of Riverside County, Calif

Nov. 1961 Scale 1 in = 60 ft.

McKEE and CRAWLEY
Surveyors & Engineers
Riverside

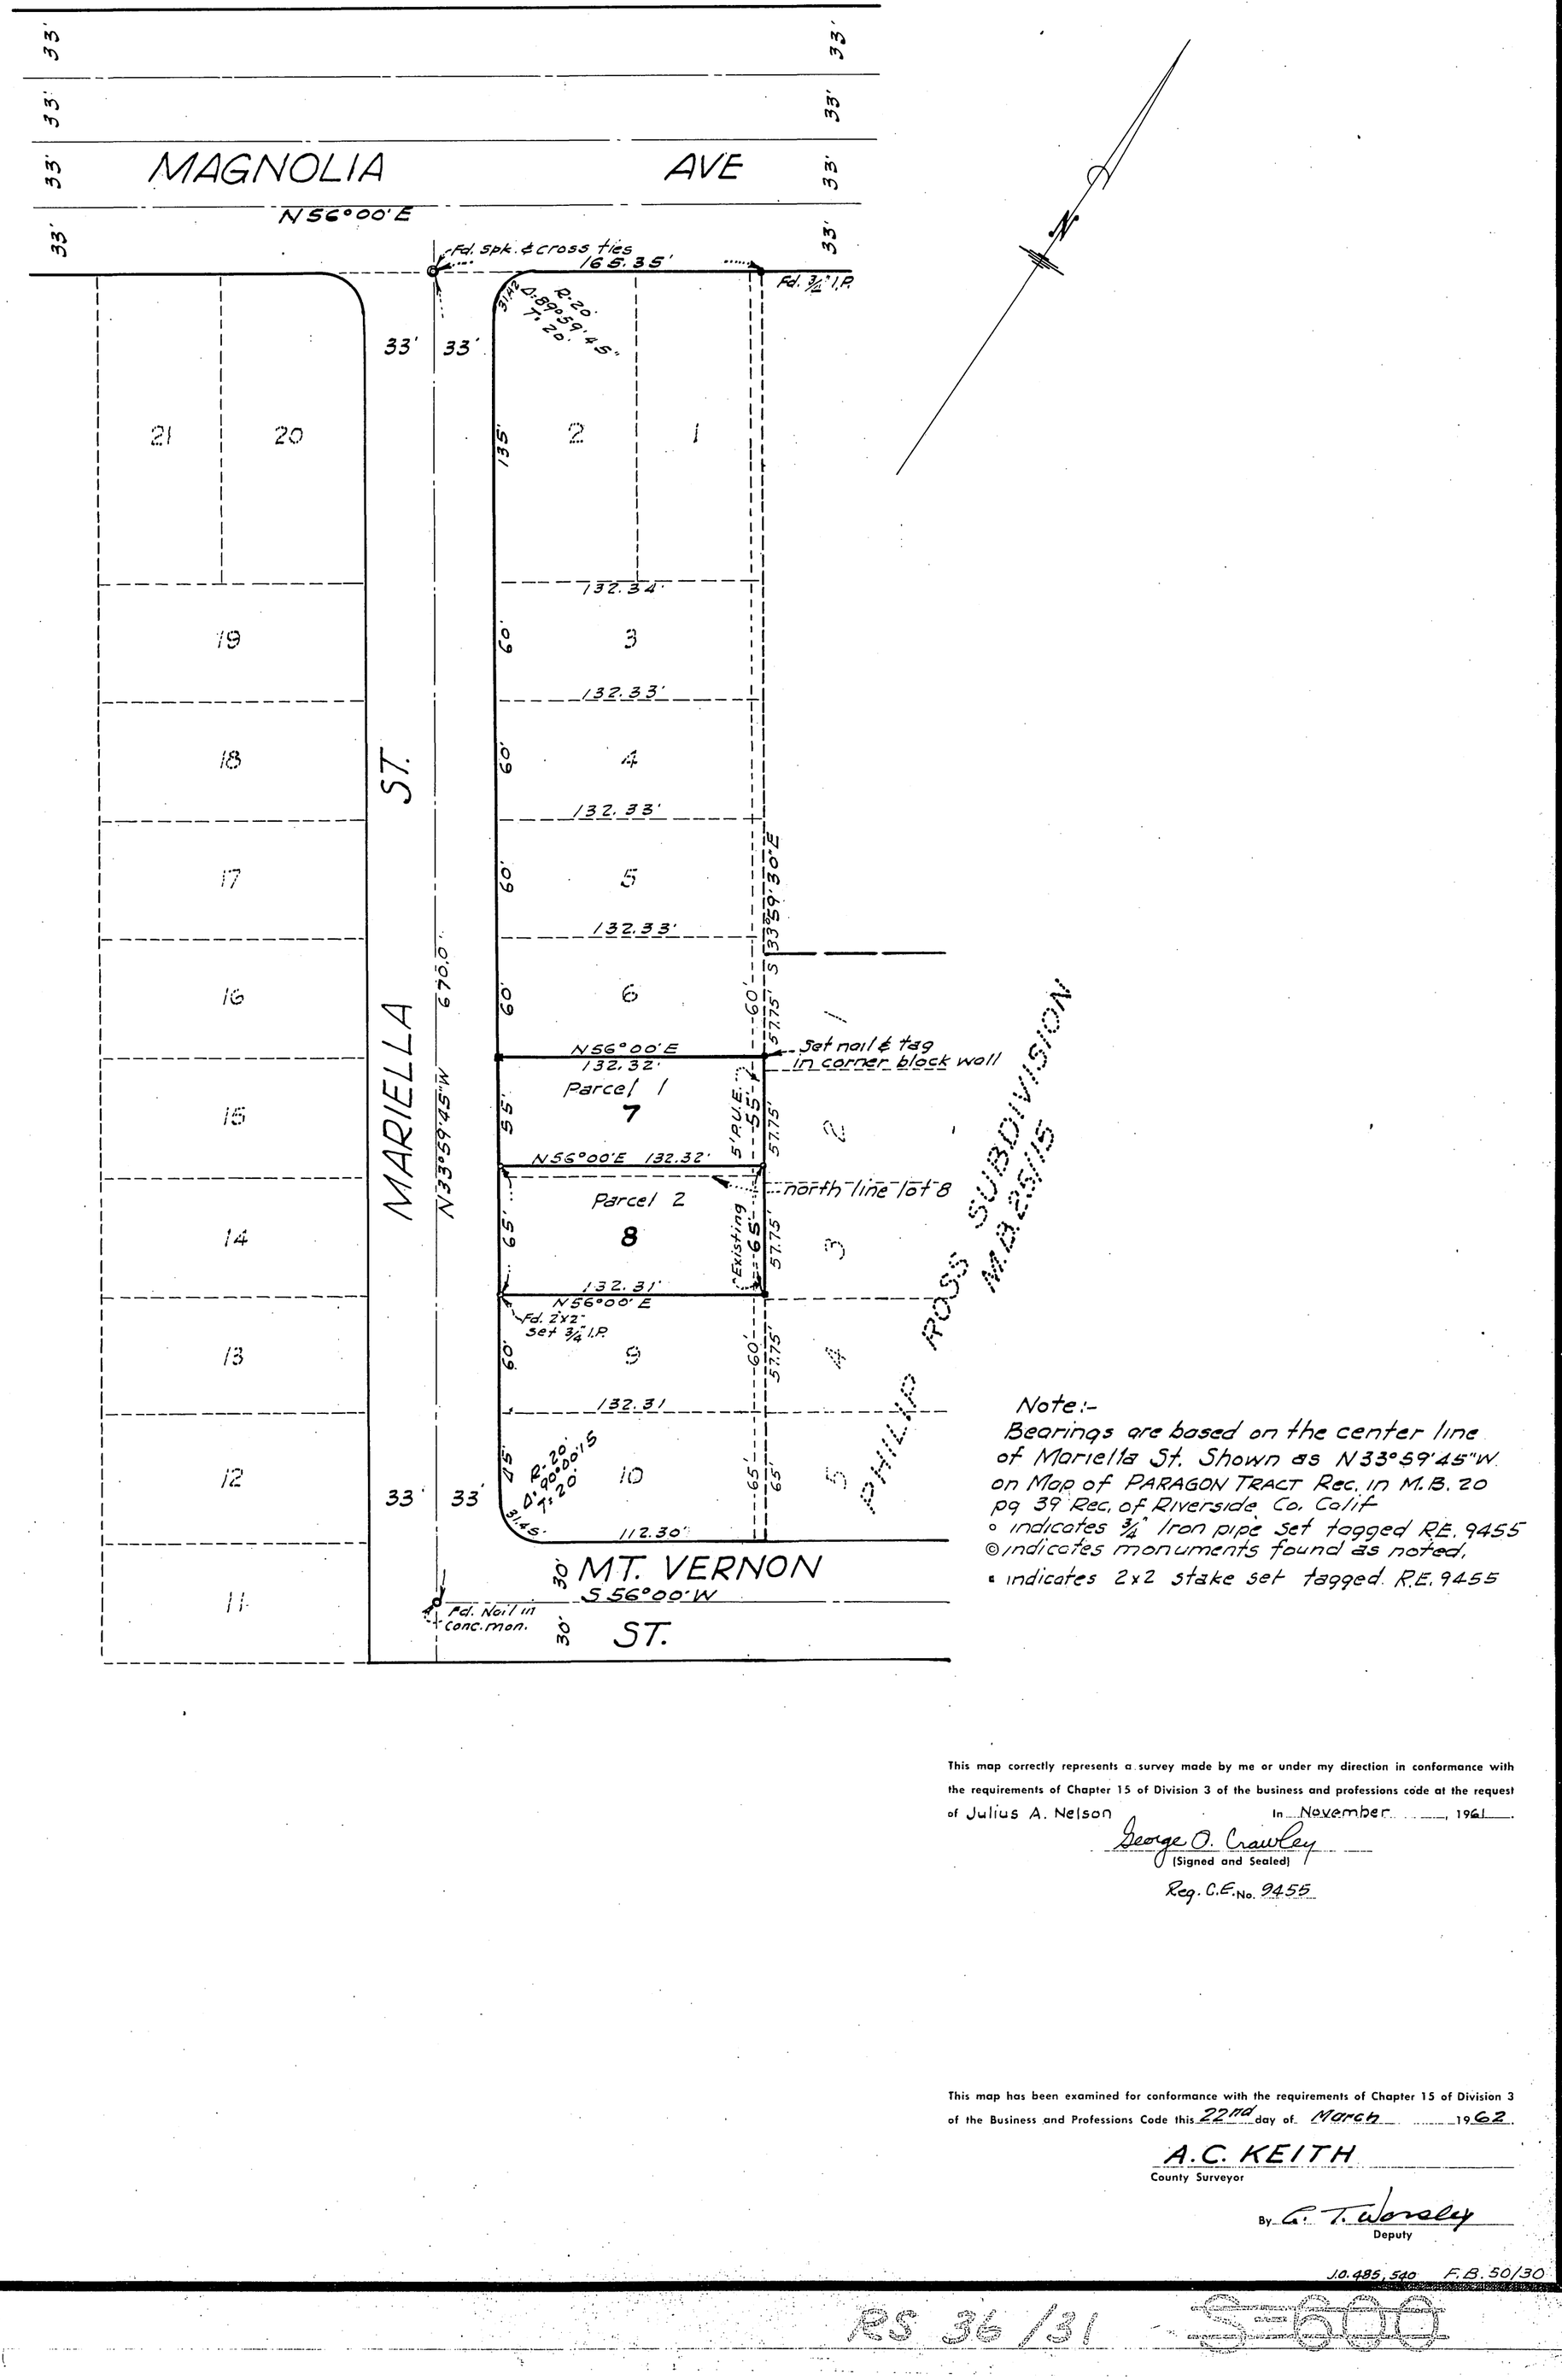

Note:-
Bearings are based on the center line of Mariella St. Shown as N33°59'45"W on Map of PARAGON TRACT Rec. in M.B. 20 pg 39 Rec. of Riverside Co. Calif.
○ indicates 3/4" Iron pipe set tagged R.E. 9455
© indicates monuments found as noted.
▪ indicates 2x2 stake set tagged R.E. 9455

This map correctly represents a survey made by me or under my direction in conformance with the requirements of Chapter 15 of Division 3 of the business and professions code at the request of Julius A. Nelson In November, 1961.

George O. Crawley
(Signed and Sealed)
Reg. C.E. No. 9455

This map has been examined for conformance with the requirements of Chapter 15 of Division 3 of the Business and Professions Code this 22nd day of March 1962.

A.C. KEITH
County Surveyor
By C. T. Worsley
Deputy

J.O. 485, 540 F.B. 50/30

RS 36/31