37/15

IN THE CITY OF RIVERSIDE

RECORD OF SURVEY

OF LOTS 59, 60 & 62 OF YORKSHIRE HEIGHTS (UNIT No. 3)
AS SHOWN ON MAP FILED IN MAP BOOK 33, PAGES 9 TO 11,
RECORDS OF RIVERSIDE COUNTY, CALIFORNIA.

MAY 1962 IN T2S, R5W, S.B.B.&M. Scale 1"=50'

McKEE AND CRAWLEY
SURVEYORS & ENGINEERS

Filed for the record at the request of County Surveyor
this 23 day of June, 1962
at 11:00 A.M. in Book 33 of Record of Survey at Page 15.
Fee $ 5.00 No.
JACK A ROSS County Recorder
By William M. Ball Deputy

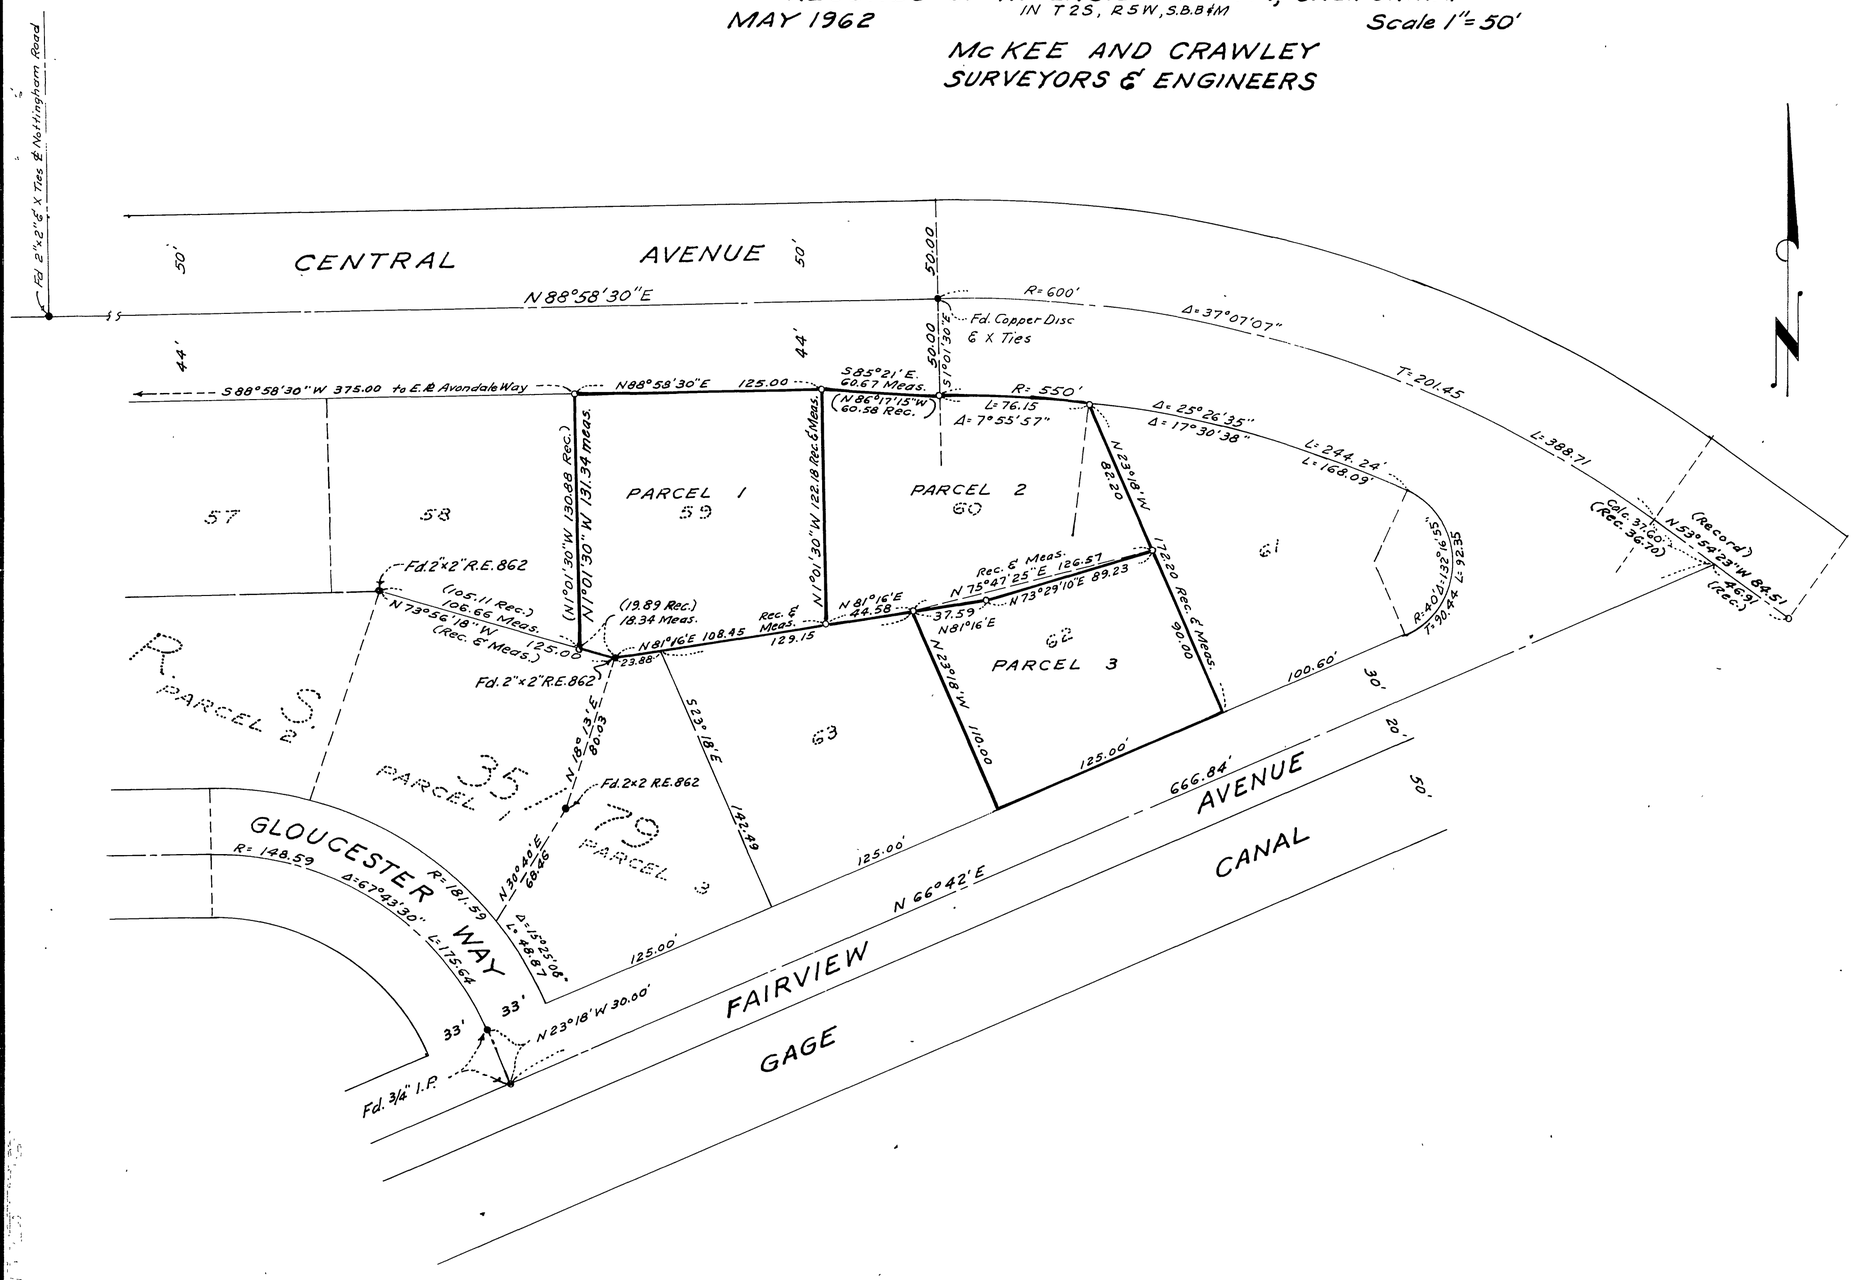

ENGINEER'S CERTIFICATE

This map correctly represents a survey made by me or under my direction in conformance with the requirements of Chapter 15 of Division 3 of the Business and Professions Code at the request of R. N. Hayes, Jr. in May, 1962.

George O. Crawley
Registered Civil Engineer No. 9455

ENGINEER'S NOTE

The center line of Central Ave shown as N88°58'30"E on Map of "YORKSHIRE HEIGHTS (UNIT No. 3)" Filed in M.B. 33 Pg. 9 to 11, used as the Basis of Bearings for this map.

• Indicates monuments found as noted

o Indicates 3/4" Iron Pipe set and tagged R.E. 9455

"Rec" refers to distances and bearings shown on M.B. 33/9-11

COUNTY SURVEYOR'S CERTIFICATE

This map has been examined for conformance with the requirements of Chapter 15 of Division 3 of the Business and Professions Code this 21st day of JUNE, 1962

A. C. KEITH County Surveyor

By C. T. Worsley Deputy

J.O. 613 FB 52:46