IN THE CITY OF RIVERSIDE

RECORD OF SURVEY

OF A PORTION OF LOT 16 BLOCK 27 R. L. & I. COMPANY, AS RECORDED IN MAP BOOK 1, PAGE 70 THEREOF, RECORDS OF SAN BERNARDINO COUNTY, CALIF.

~ BY ~

ALBERT A. WEBB ASSOCIATES
CIVIL ENGINEERS
RIVERSIDE CALIFORNIA
APRIL 1962

Filed for Record at request of County Surveyor this 9 day of July, 1962 at 12:30 P.M. in Book 37 of Record of Survey at Page 37
Fee $ 5.00 No.
JACK A. ROSS County Recorder
By Willa D. Baldy Deputy

Scale : 1" = 50'

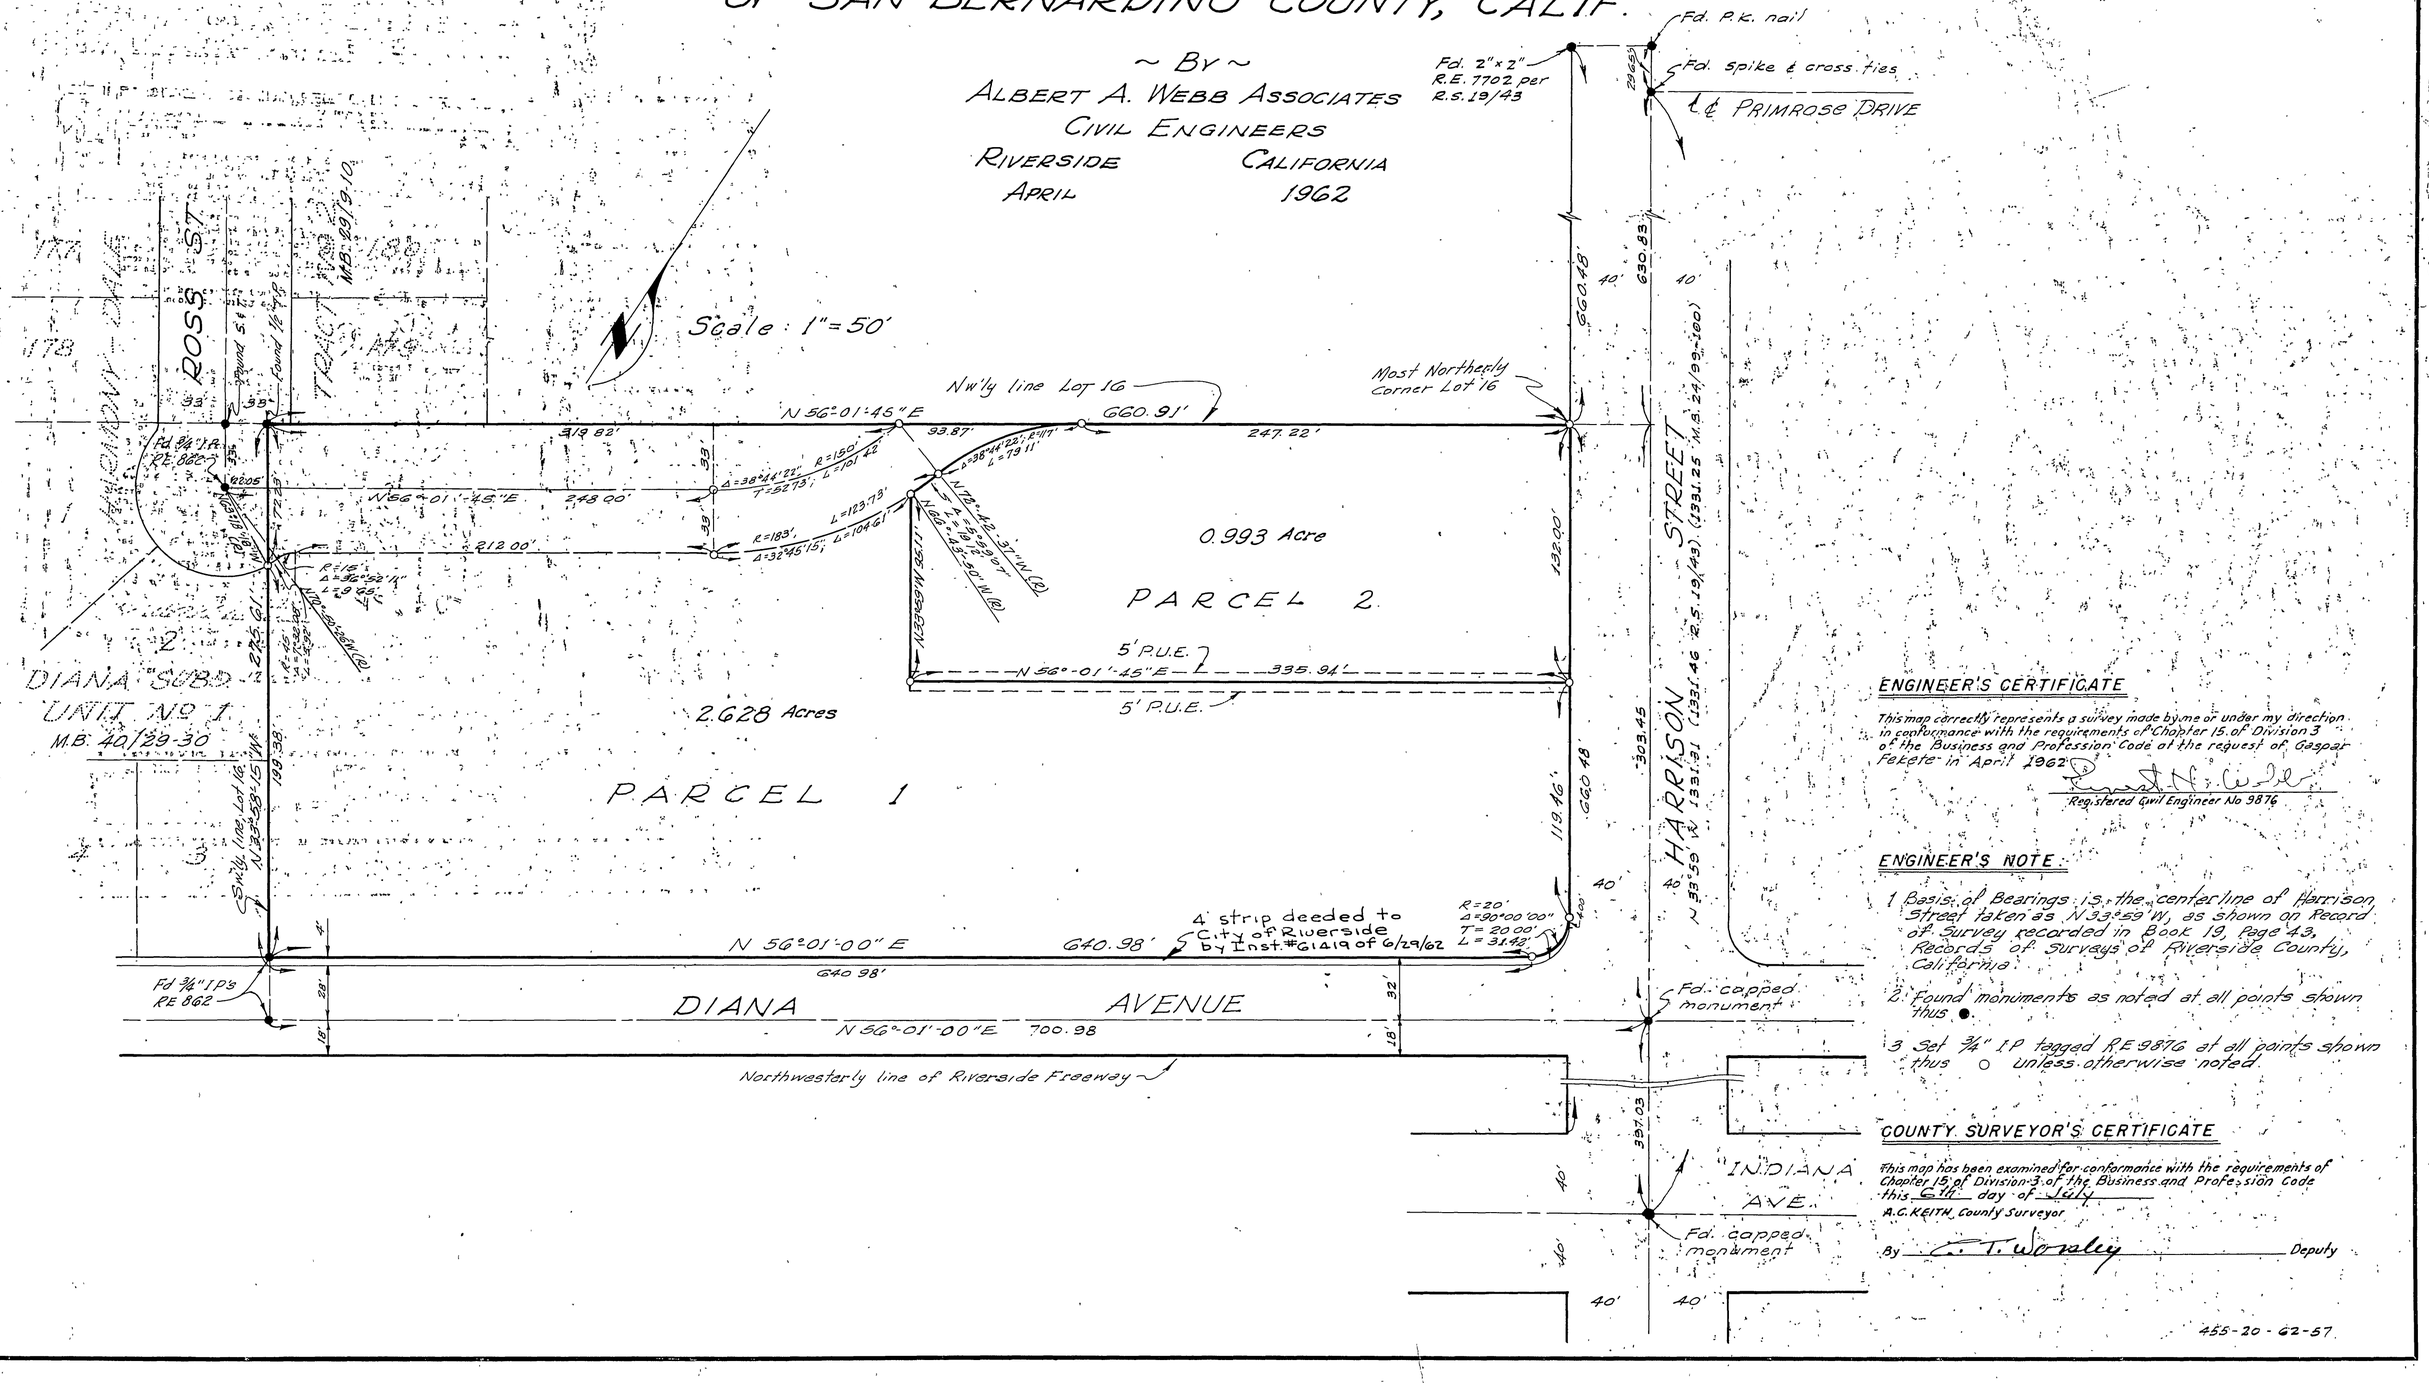

ENGINEER'S CERTIFICATE

This map correctly represents a survey made by me or under my direction in conformance with the requirements of Chapter 15 of Division 3 of the Business and Profession Code at the request of Gaspar Fekete in April 1962.

Registered Civil Engineer No 9876

ENGINEER'S NOTE

1. Basis of Bearings is the centerline of Harrison Street taken as N 33°-59' W, as shown on Record of Survey recorded in Book 19, Page 43, Records of Surveys of Riverside County, California.
2. Found monuments as noted at all points shown thus ●.
3. Set 3/4" I.P. tagged RE 9876 at all points shown thus ○ unless otherwise noted.

COUNTY SURVEYOR'S CERTIFICATE

This map has been examined for conformance with the requirements of Chapter 15 of Division 3 of the Business and Profession Code this 6th day of July
A. C. KEITH, County Surveyor
By C. T. Worley Deputy

455-20-62-57