RECORD OF SURVEY

IN THE CITY OF RIVERSIDE, CALIFORNIA OF LOTS 21 AND 22, TRACT 2274 AS PER MAP RECORDED IN BOOK 42 OF MAPS AT PAGES 54 AND 55, THEREOF, RECORDS OF RIVERSIDE COUNTY, CALIFORNIA

W. R. Maxwell
Surveyor
AUGUST 1962

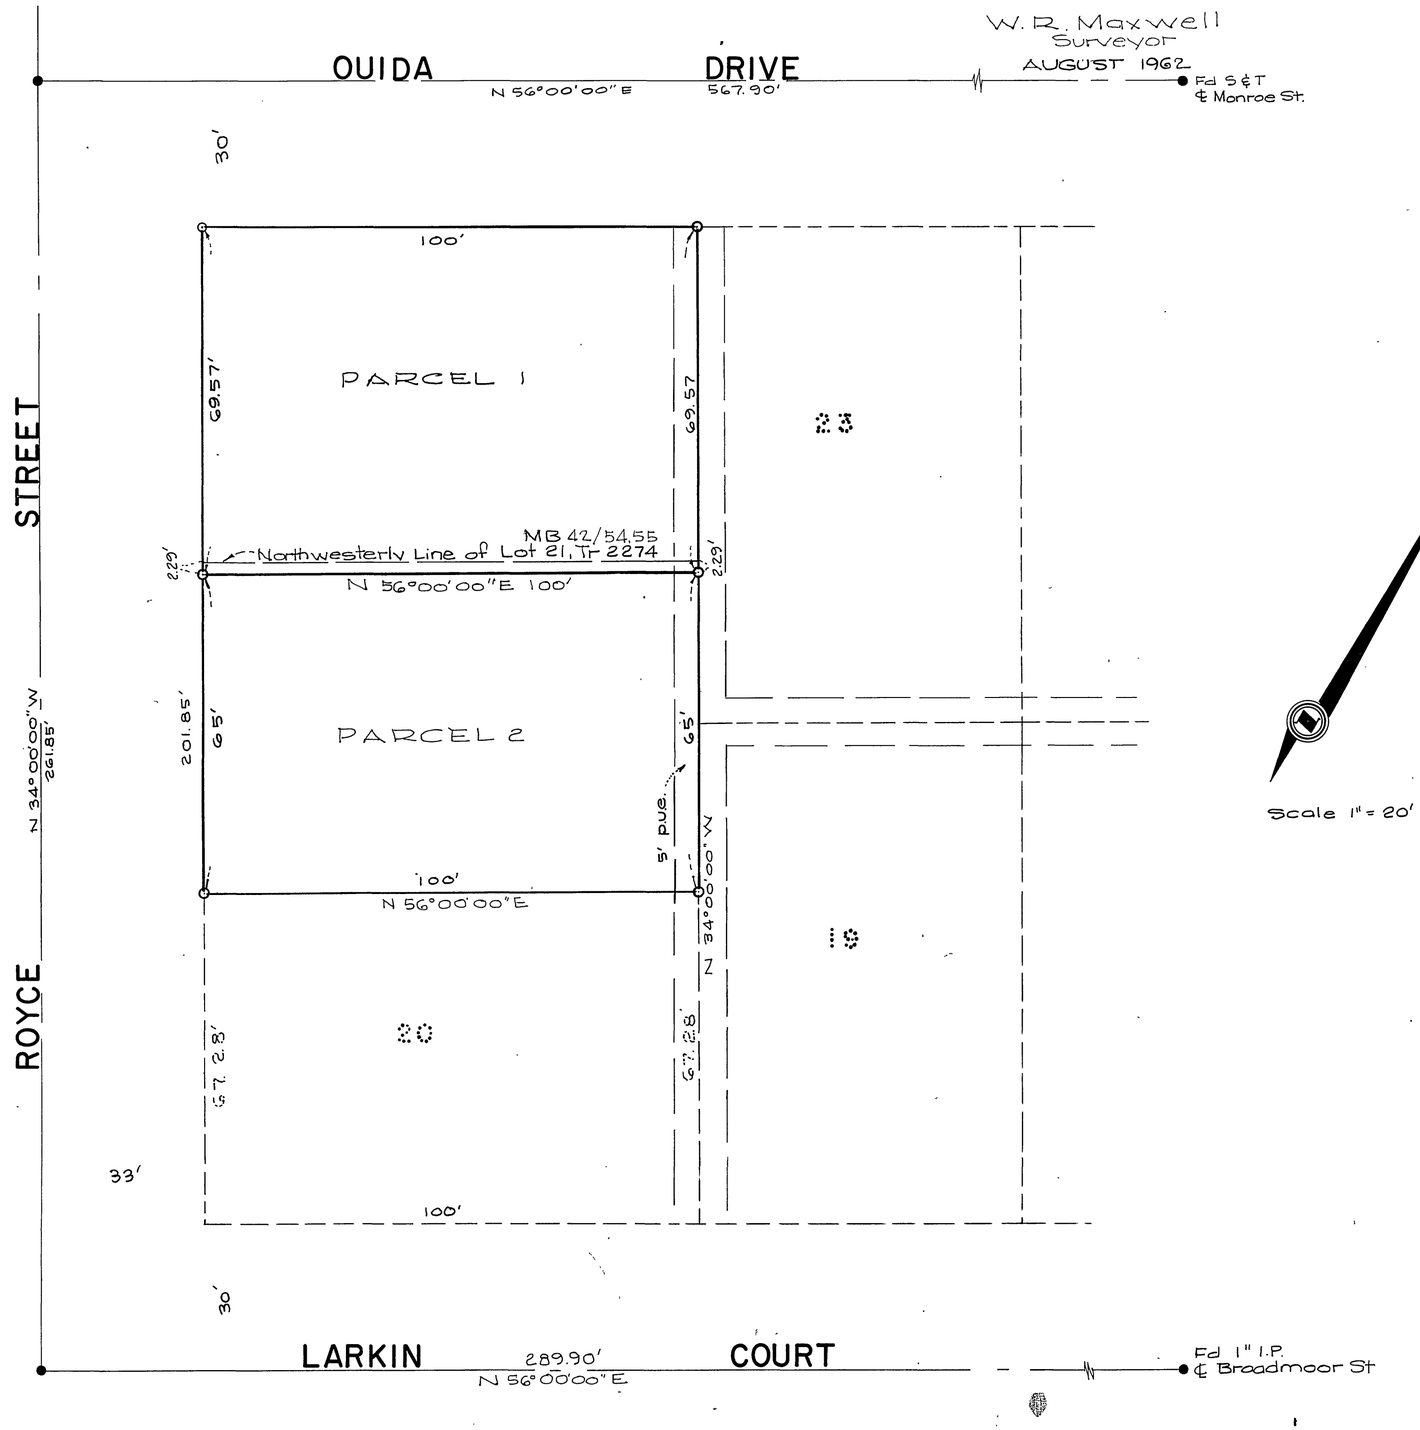

FILED FOR RECORD AT THE REQUEST OF THE COUNTY SURVEYOR THIS 17 DAY OF Sept. 1962, AT 2:15 P.M. IN BOOK 37 OF RECORDS OF SURVEY AT PAGE 91.

FEE $5.00

NO. 80305

Jack A. Ross
COUNTY RECORDER

BY William R. Bale Jr.
DEPUTY

SURVEYOR'S CERTIFICATE

This map correctly represents a survey made by me or under my direction in conformance with the requirements of Chapter 15 of Division 3 of the Business and Professions' Code at the request of The Brattain Construction Company, in October 1961.

W. R. Maxwell
Walter R. Maxwell, LLS 2788

SURVEYOR'S NOTE

Bearings are based on the center line of Royce Street being N 34°00'00" W as shown on Map of Tract 2274, MB. 42, Pages 54 and 55, Records of Riverside County, California.

- ● Indicates 1" I.P. found, unless otherwise noted, tagged LS 2788.
- o Indicates 1" I.P. set, tagged LS 2788

COUNTY SURVEYOR'S CERTIFICATE

This map has been examined for conformance with the requirements of Chapter 15 of Division 3 of the Business and Professions Code this 13th day of September 1962

A. C. Keith, County Surveyor

By C. T. Wheatley
Deputy

1553