38/55

IN THE CITY OF RIVERSIDE

RECORD OF SURVEY

Filed for Record at the request of the County Surveyor this 19 day of DEC. 1962, at 4:10 P.M. in Book 38 of Record of Survey at page 55
Fee $5.00 No. 129315
JACK A. ROSS
COUNTY RECORDER
By Aaron B. Vaughn Deputy

SHOWING PARCELS 3 AND 4 OF RECORD OF SURVEY FILED IN BOOK 26, RECORD OF SURVEYS PAGE 2, THEREOF, RECORDS OF RIVERSIDE COUNTY, CALIFORNIA

GARNER & TROY
LICENSED LAND SURVEYORS

AUGUST 1962

COUNTY SURVEYORS CERTIFICATE

This map has been examined for conformance with the requirements of Chapter 15 of Division 3 of the Business and Professions Code this 17th day of December 1962.

A. C. KEITH, County Surveyor
Riverside County, California

By C. T. Worsley Deputy

SURVEYORS CERTIFICATE

This map correctly represents a survey by me in conformanc with the requirements of Chapter 15 of Division 3 of the Business and Professions Code at the request of EDWARD H. GOODWIN in August 1962.

R. H. Garner
Licensed Land Surveyor

NOTES:

Basis of Bearings is the centerline of INDIANA AVE., taken N. 56°00'E., as shown on map of CROWELL GARDENS recorded in 22 of Maps at page 59 thereof, Records of Riverside County, Cal.

Set 1¼" I.P. tagged L.S. 3035 at all corners shown thus ○ unless otherwise noted.
Fd. monuments as indicated thus ●
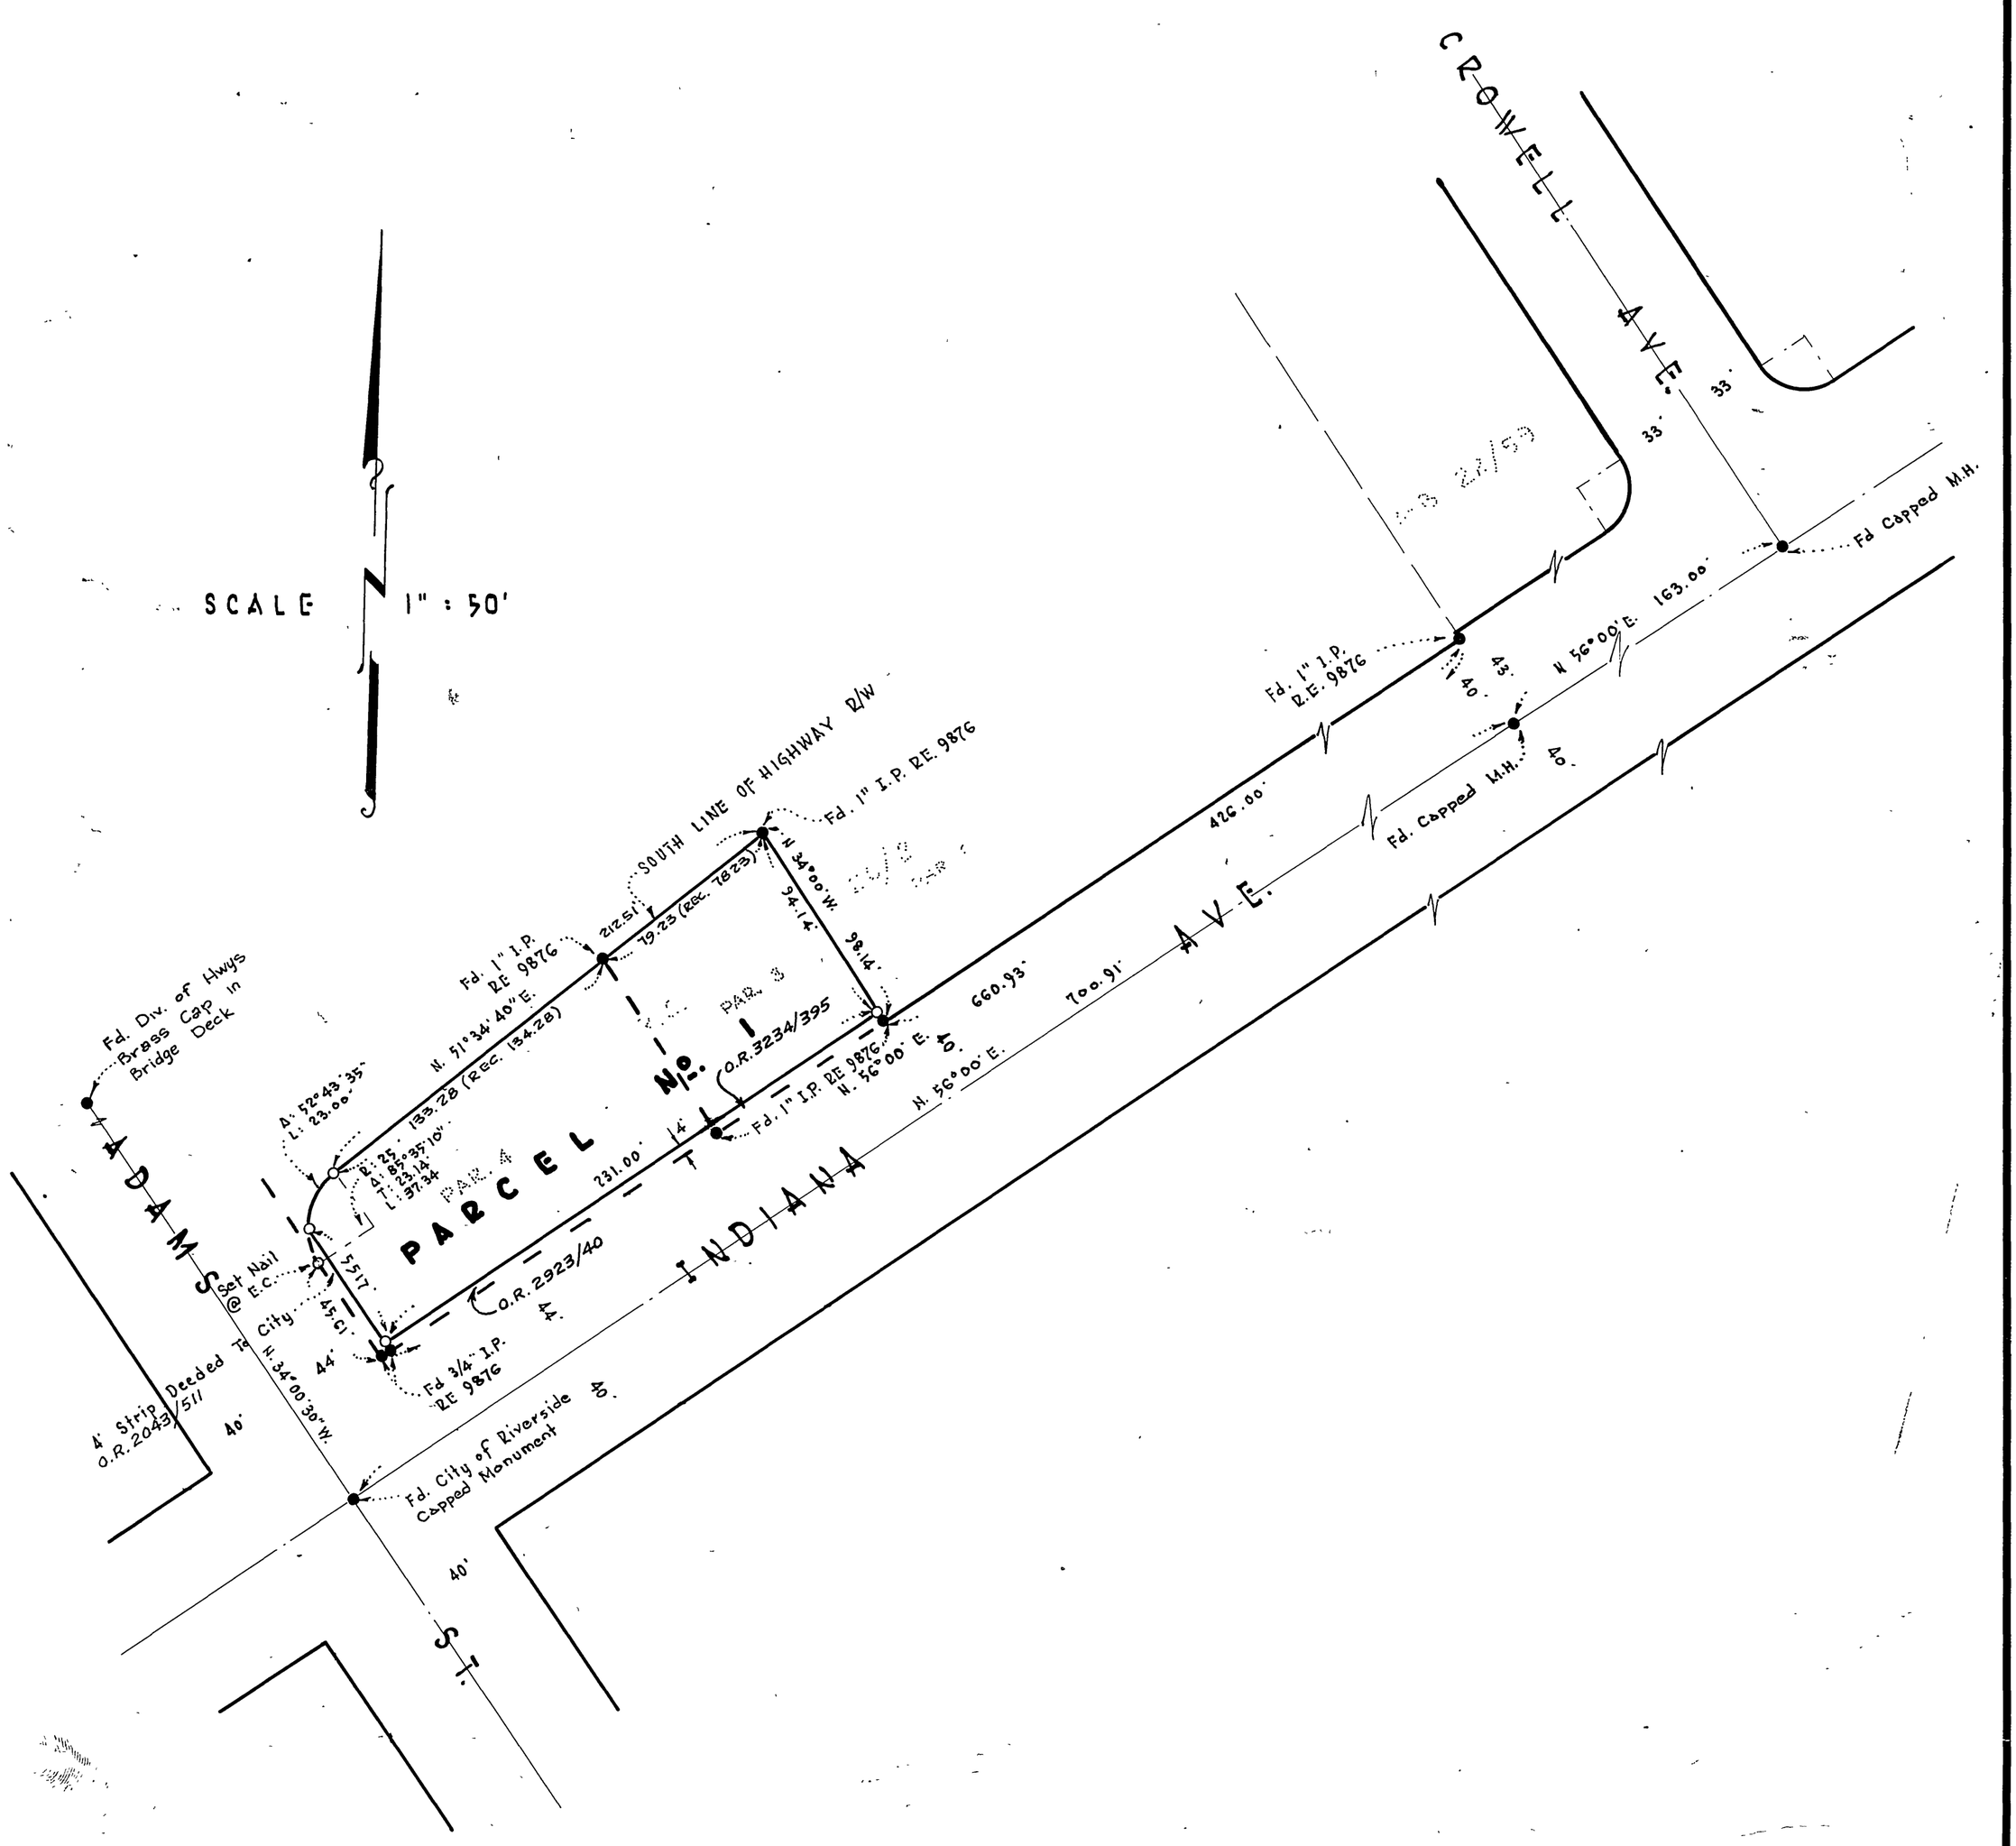
SCALE 1" = 50'