IN THE CITY OF RIVERSIDE

RECORD OF SURVEY

A Portion of the NE¼ of the NE¼ of the SE¼ of Sec. 33, T.2S. - R.5W. - S.B.B.M.

Thomas J. Thorne, L.S. August, 1963

Filed for the record at the request of County Surveyor this 12TH day of SEPTEMBER, 1963 at 10:20 PM. in Book 42 of Record of Survey at Page 64.

Fee $ 5.00 No. _____

W. D. BALOGH
COUNTY RECORDER

By Geann B Vaughn Deputy

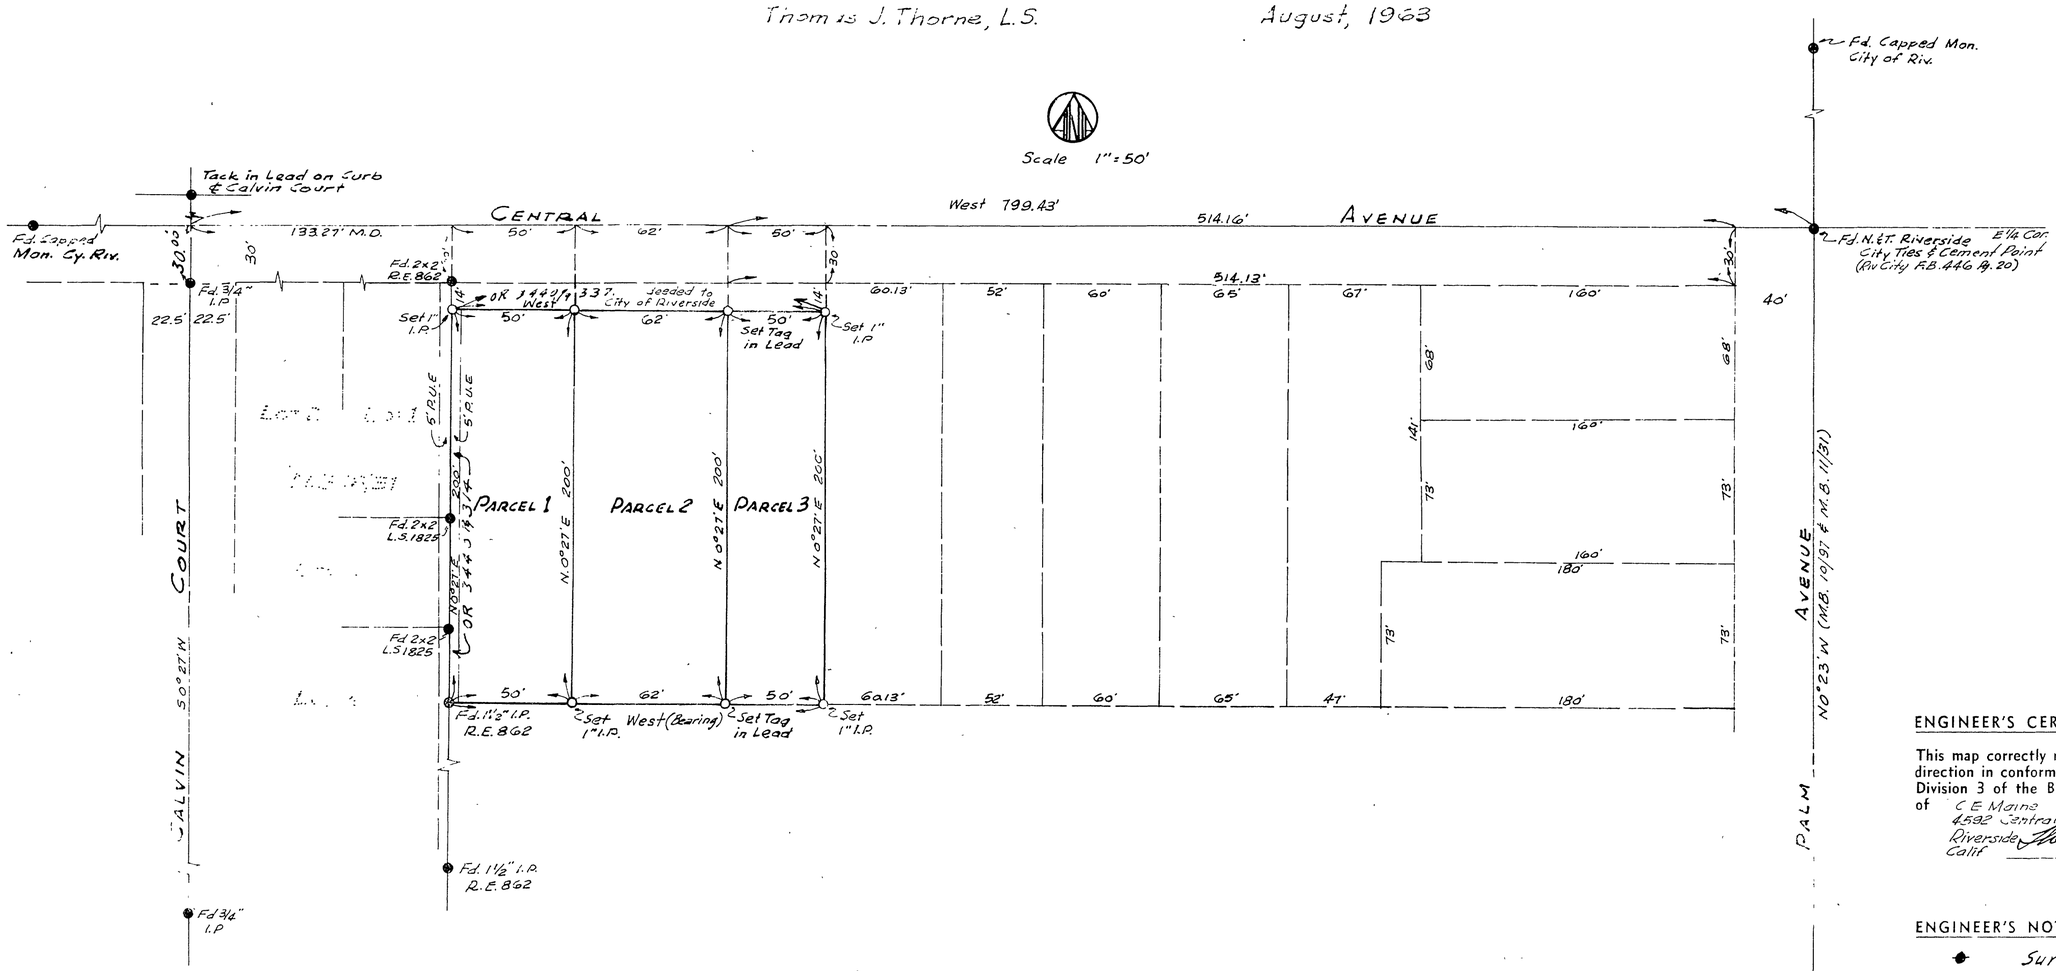

ENGINEER'S CERTIFICATE

This map correctly represents a survey made by me or under my direction in conformance with the requirements of Chapter 15 of Division 3 of the Business and Professions Code at the request of C E Maine 4592 Central Ave Riverside Calif in August, 1963

Thomas J. Thorne

Licensed Land Surveyor
No. 2501

ENGINEER'S NOTE

● Survey point Found.
o Set 1" I.P. L.S. 2501.
Basis of Bearing Center Line of Central Avenue "West" as shown M.B. 16 Pg 51 Records of Riverside County.

COUNTY SURVEYOR'S CERTIFICATE

This map has been examined for conformance with the requirements of Chapter 15 of Division 3 of the Business and Professions Code this 12TH day of September, 1963.

A. C. KEITH County Surveyor

By A. C. Keith