43

IN THE CITY OF RIVERSIDE

RECORD OF SURVEY

OF A PORTION OF LOTS 1, 2, AND 3 IN BLOCK 12 OF ORANGE ACRES NO. 3, AS SHOWN BY MAP ON FILE IN BOOK 16 PAGE 47 OF MAPS, RIVERSIDE COUNTY, RECORDS.
SECTION 3, T3S, R5W, S.B.M.

ARROWHEAD ENGINEERING CORPORATION — SURVEYING

JULY 1964

SCALE 1"=20'

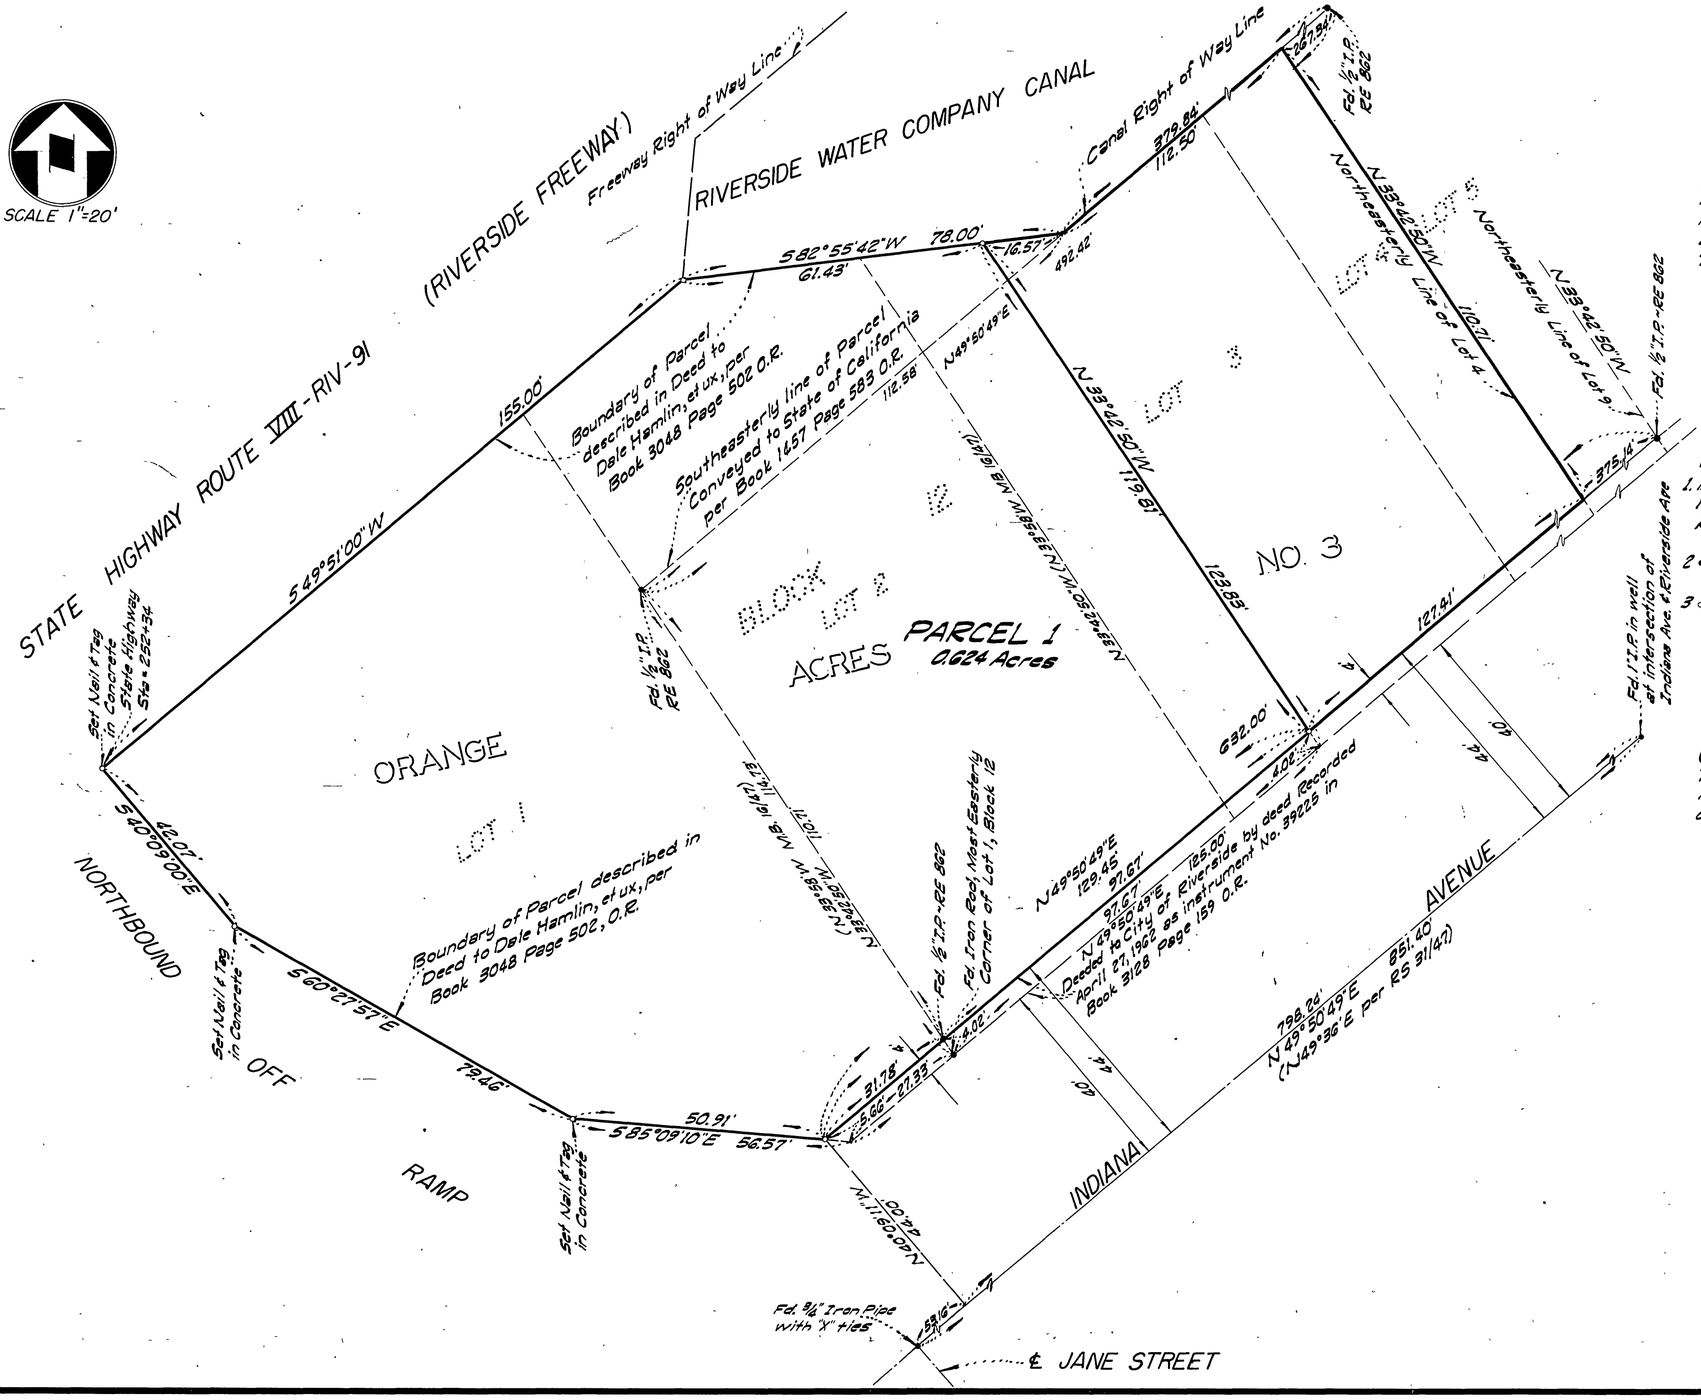

RECORDER'S CERTIFICATE:

Filed for record at the request of the County Surveyor this 13 day of July, 1964 at 1:55 P.M. in Book 43 of Records of Survey at page 41.

Fee $5.00 No. SB408

W.D. BALOGH, County Recorder

By Deputy

SURVEYOR'S CERTIFICATE:

This map correctly represents a survey made by me or under my direction in conformance with the requirements of the Land Surveyors Act at the request of JEROME H. THOMPSON in February 1964.

LICENSED LAND SURVEYOR # 2380

NOTES:

1. Basis of Bearings taken from the ℄ of Indiana Avenue, being N 49°50'49" E per State of California Division of Highways Right of Way Map No. 423532.
2. • Indicates monuments found as noted.
3. ○ Indicates 1" Iron Pipe Set, tagged L.S. 2380, except as noted

COUNTY SURVEYOR'S CERTIFICATE:

This map has been examined for conformance with the requirements of the Land Surveyors Act this 9th day of July, 1964.

A.C. KEITH, County Surveyor

By Deputy