IN THE CITY OF RIVERSIDE

RECORD OF SURVEY

of a portion of Lots 12 and 13, Block E of Arlington Heights, M.B. 2/12, records of Riverside County, California, in Section 11, T.3S., R.5W., S.B.B.&M.

RECORDER'S CERTIFICATE

Filed for record this 15 day of SEPTEMBER 1964 at 8:30 AM in Book 43 of Record of Surveys at page 57 at the request of the County Surveyor

Fee $ 5.00 No. 112807

W. D. BALOGH County Recorder

By Joann B. Vaughn Deputy

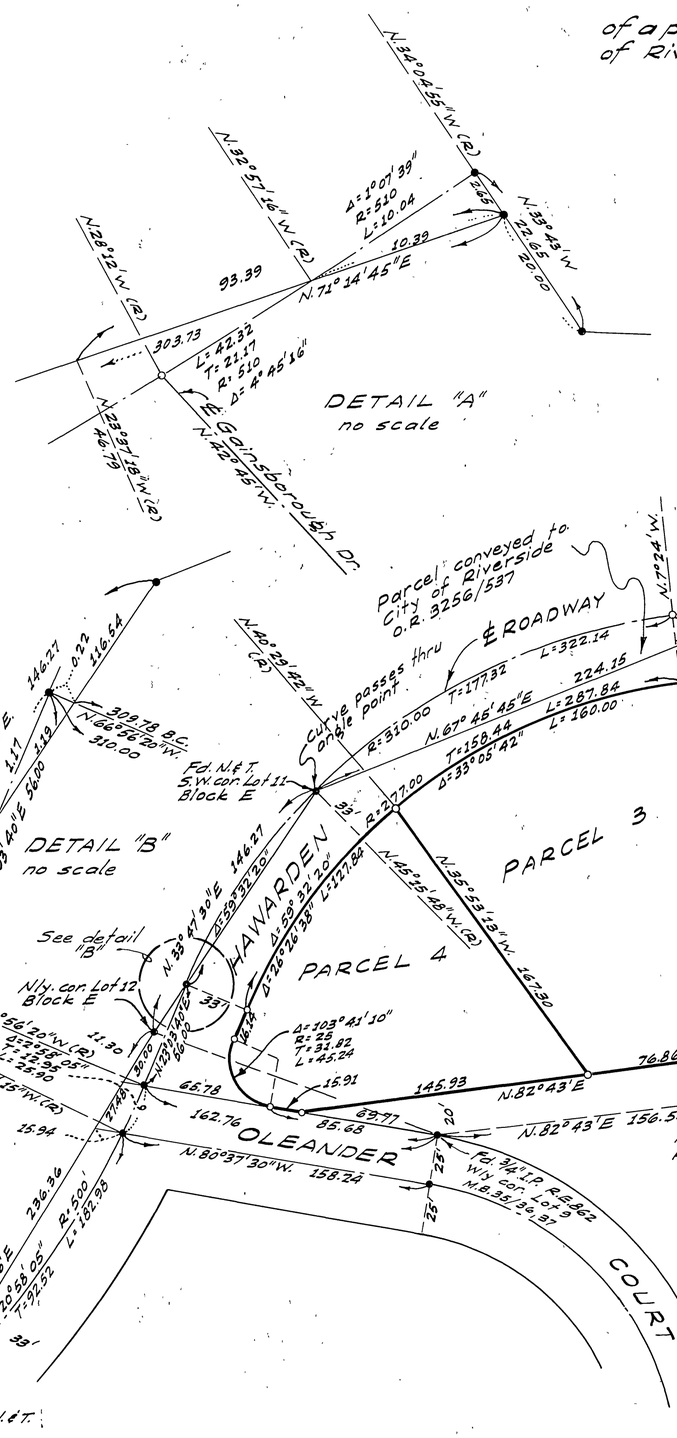

Scale: 1"=50'

ALBERT A. WEBB ASSOCIATES
CIVIL ENGINEERS
July 1964

SURVEYOR'S CERTIFICATE

This map correctly represents a survey made by me or under my direction in conformance with the requirements of the Land Surveyors' Act at the request of Tom H. Lonsmire in July 1964

Ernest N. Webb
Registered Civil Engineer No 9876

SURVEYOR'S NOTES

Basis of Bearings is the centerline of Oleander Court taken as N 80°37'30"W as shown on map of Oleander Hills recorded in Map Book 35 at pages 36 & 37, Records of Riverside County, California.

Found ¾" I.P. tagged R.E. 9876 at all points shown thus ● unless otherwise noted.

Set ¾" I.P. tagged R.E. 9876 at all points shown thus ○

COUNTY SURVEYOR'S CERTIFICATE

This map has been examined for conformance with the requirements of the Land Surveyors' Act this 9th day of September 1964

A.C. KEITH County Surveyor

By J.K. Kaible Deputy

63-293 500/70 434/15

P18 43 57