COUNTY OF RIVERSIDE

RECORD OF SURVEY

OF PORTION OF THE WEST HALF OF THE NW 1/4 OF SE 1/4, SECTION 26, TOWNSHIP 6 SOUTH, RANGE 4 WEST, SAN BERNARDINO BASE & MERIDIAN, IN THE COUNTY OF RIVERSIDE, CALIFORNIA.

OCTOBER, 1964. JOSEPH F. SWITZER.

RECORDER'S CERTIFICATE

Filed for record this 29 day of OCTOBER, 1964 at 3:50 P.M. in Book 43 of Record of Surveys at page 97 at the request of the County Surveyor.

W. D. BALOGH
County Recorder

Fee $5.00
No. [illegible]
By [signature] Deputy.

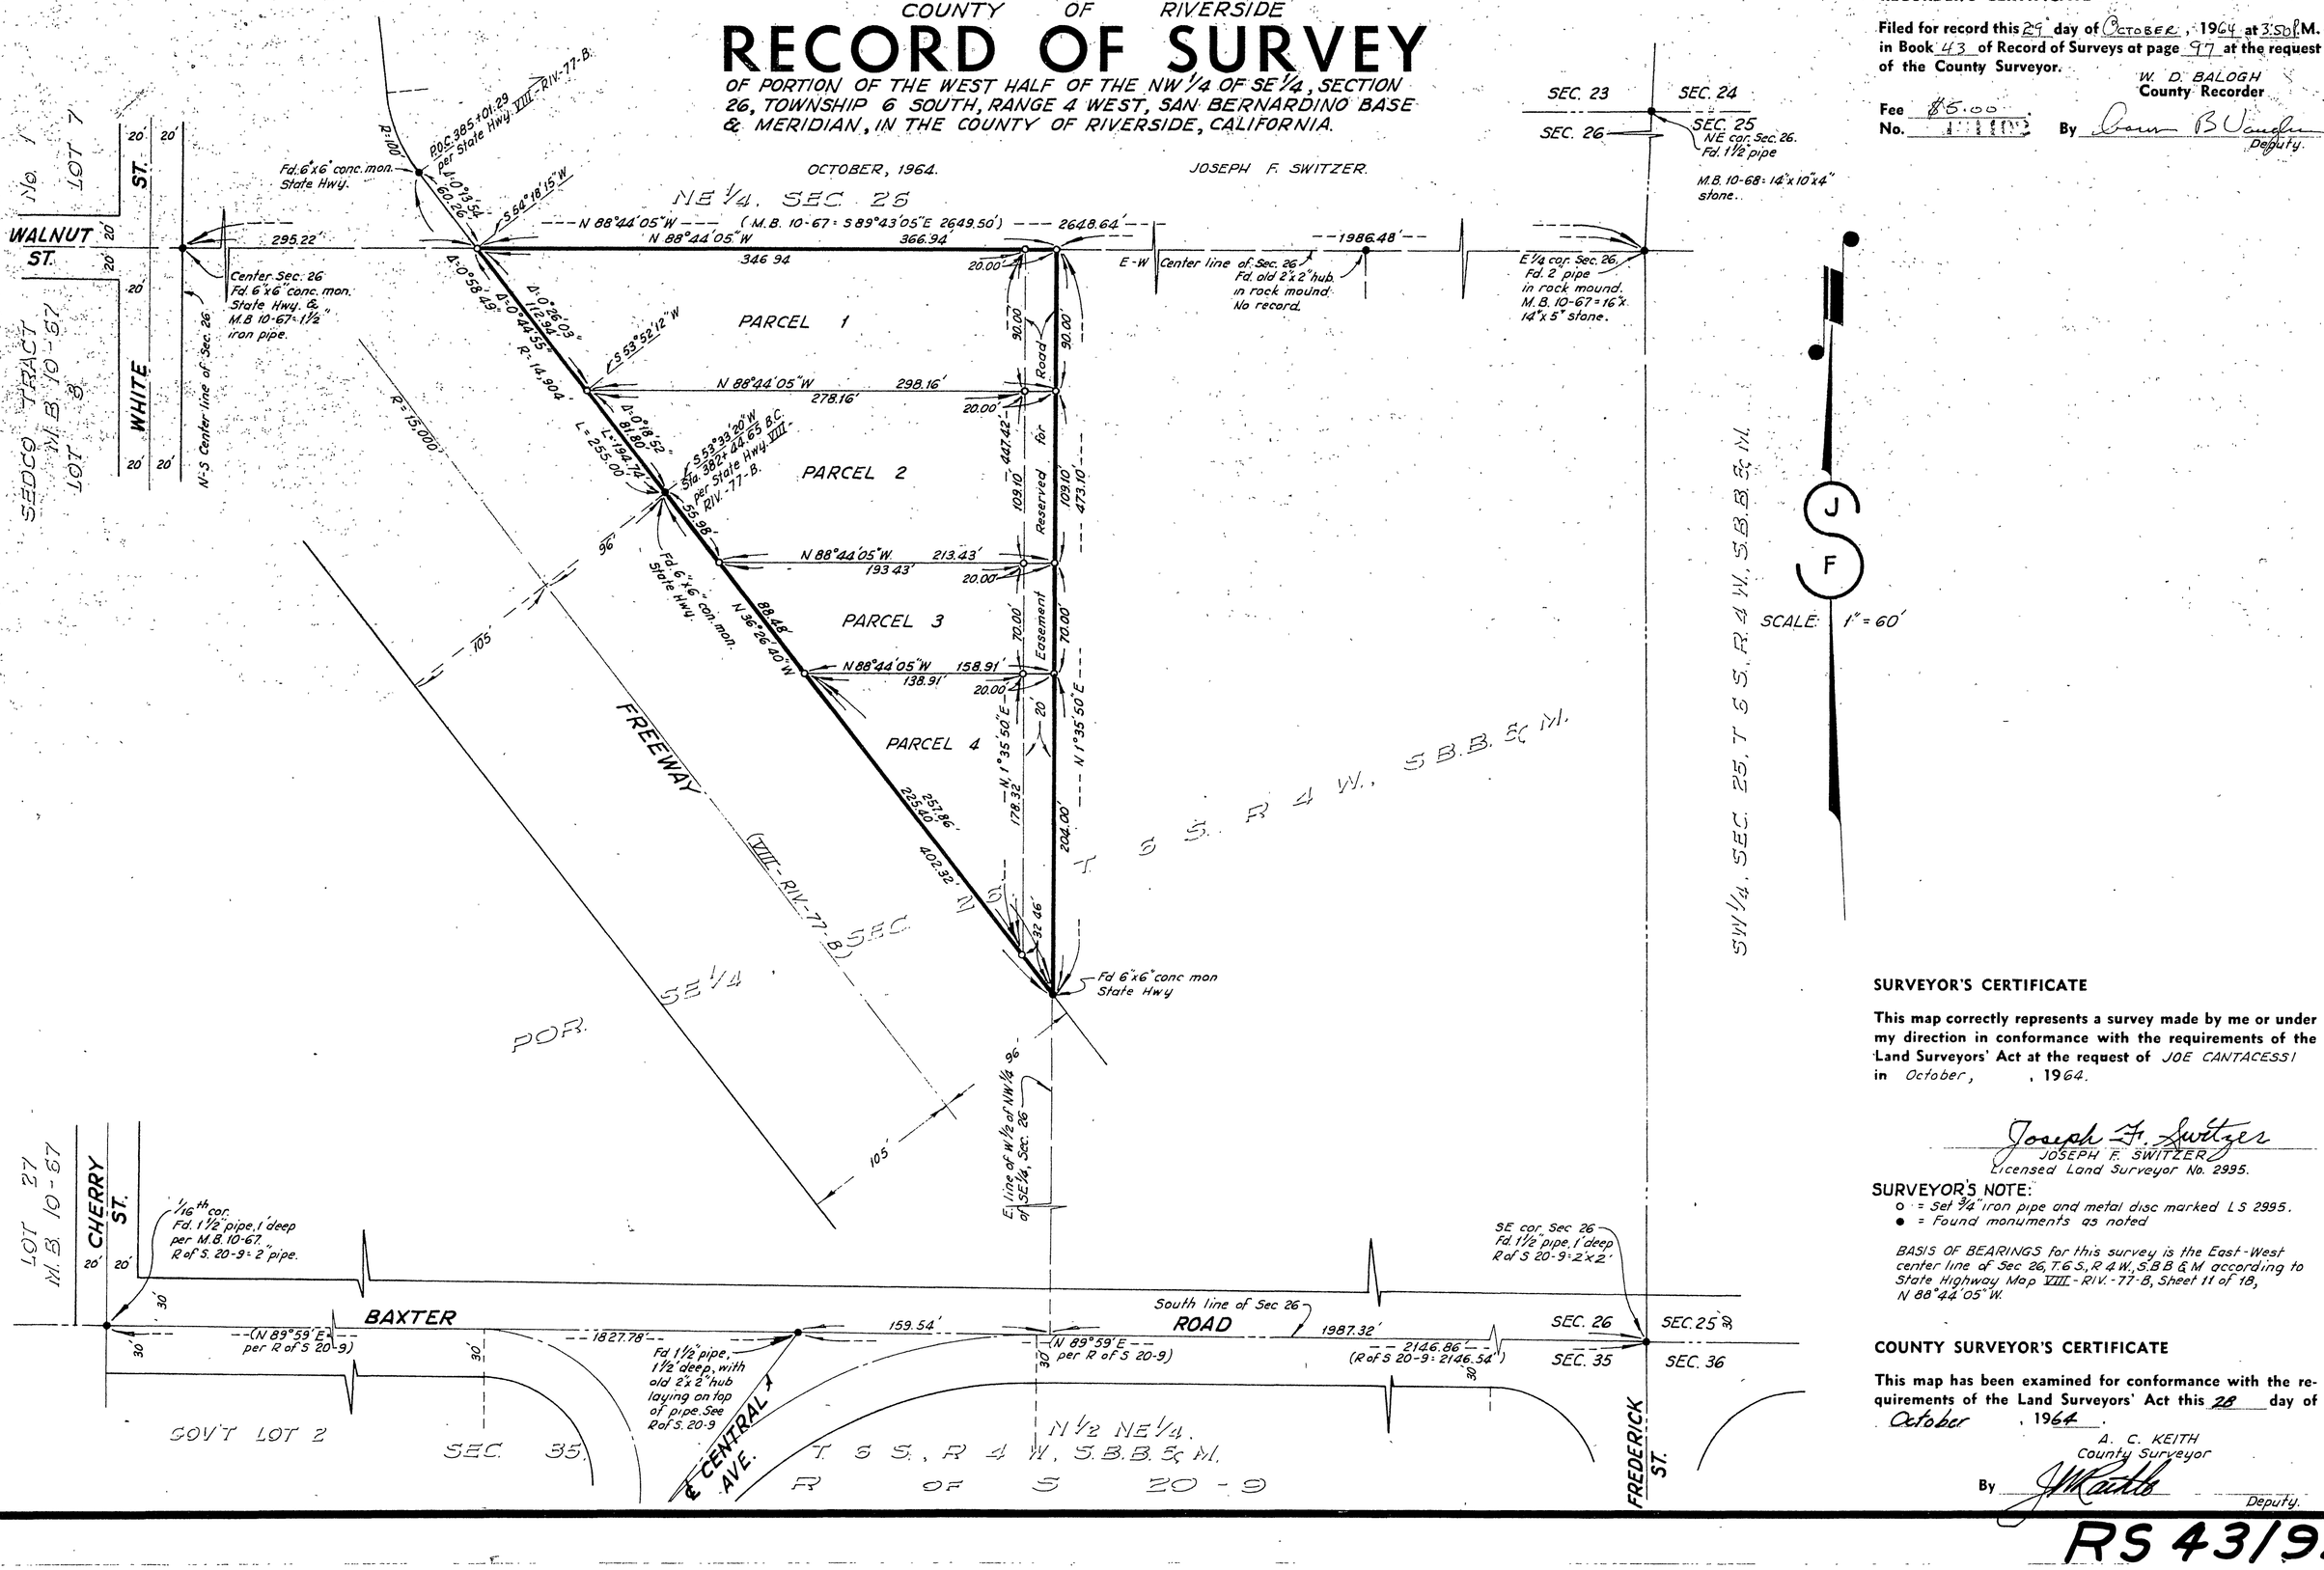

SURVEYOR'S CERTIFICATE

This map correctly represents a survey made by me or under my direction in conformance with the requirements of the Land Surveyors' Act at the request of JOE CANTACESSI in October, , 1964.

Joseph F. Switzer
JOSEPH F. SWITZER
Licensed Land Surveyor No. 2995.

SURVEYOR'S NOTE:

o = Set ¾" iron pipe and metal disc marked LS 2995.
● = Found monuments as noted

BASIS OF BEARINGS for this survey is the East-West center line of Sec 26, T.6S., R.4W, S.B.B & M according to State Highway Map VIII-RIV.-77-B, Sheet 11 of 18, N 88°44'05"W.

COUNTY SURVEYOR'S CERTIFICATE

This map has been examined for conformance with the requirements of the Land Surveyors' Act this 28 day of October, 1964.

A. C. KEITH
County Surveyor
By [signature] Deputy.

RS 43/97