IN THE CITY OF RIVERSIDE

RECORD OF SURVEY

OF A PORTION OF THE SOUTHWEST 1/4 OF THE SOUTHEAST 1/4
OF SECTION 14, T.3S., R.5W., S.B.B.&M.

ALBERT A. WEBB ASSOCIATES
CIVIL ENGINEERS
RIVERSIDE CALIFORNIA

AUGUST, 1964

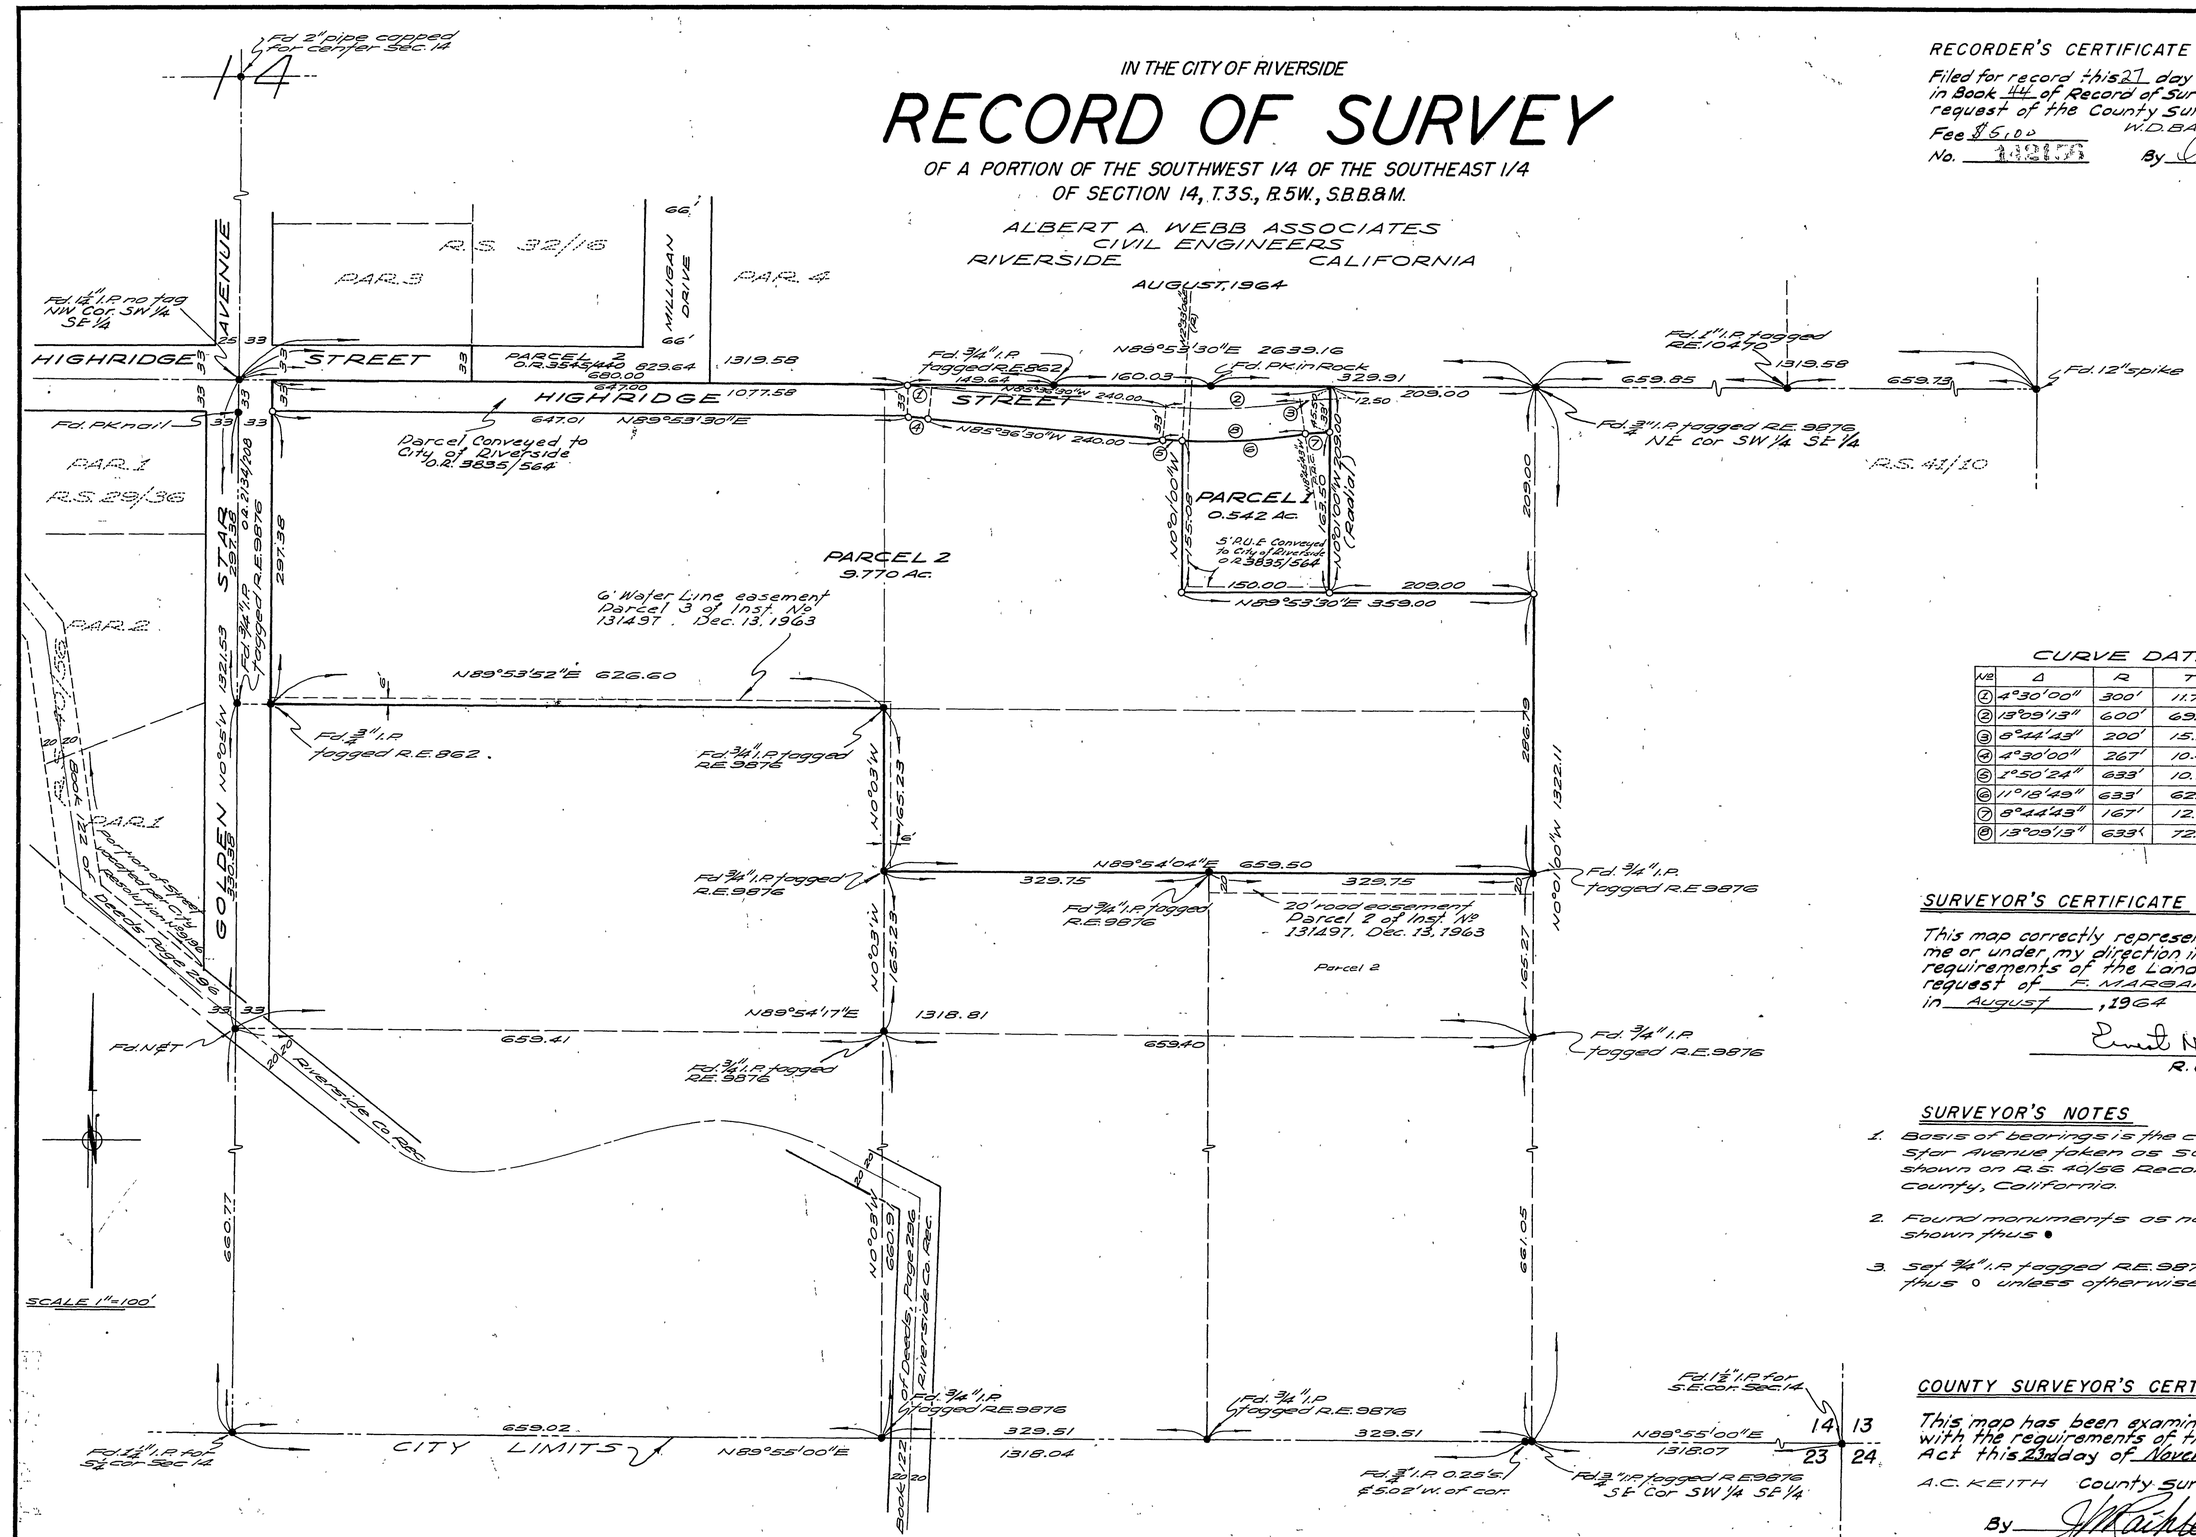

RECORDER'S CERTIFICATE

Filed for record this 27 day of NOVEMBER 1964 at 12 M. in Book 44 of Record of Surveys at page 17 at the request of the County Surveyor

Fee $6.00 W.D. BALOGH County Recorder

No. 139875 By Sharon B. Vaughn Deputy

CURVE DATA

№	Δ	R	T	L
1	4°30'00"	300'	11.79	23.56
2	13°09'13"	600'	69.18	137.74
3	8°44'43"	200'	15.29	30.53
4	4°30'00"	267'	10.49	20.97
5	1°50'24"	633'	10.17	20.33
6	11°18'49"	633'	62.70	124.99
7	8°44'43"	167'	12.78	25.49
8	13°09'13"	633'	72.98	145.32

SURVEYOR'S CERTIFICATE

This map correctly represents a survey made by me or under my direction in conformance with the requirements of the Land Surveyors' Act at the request of F. MARGARET MILLS in August, 1964

Ernest H. Webb
R.C.E. No. 9876

SURVEYOR'S NOTES

1. Basis of bearings is the centerline of Golden Star Avenue taken as S0°05'E as same is shown on R.S. 40/56 Records of Riverside County, California.
2. Found monuments as noted of all points shown thus ●
3. Set 3/4" I.P. tagged R.E. 9876 of all points shown thus ○ unless otherwise noted.

COUNTY SURVEYOR'S CERTIFICATE

This map has been examined for conformance with the requirements of the Land Surveyors' Act this 23rd day of November 1964

A.C. KEITH County Surveyor

By J. Keith Deputy