44/88

IN THE CITY OF RIVERSIDE

RECORD OF SURVEY

OF A PORTION OF THE SOUTHWEST ONE-QUARTER OF THE NORTHEAST ONE-QUARTER OF SECTION 34, T.2 S. R.5 W. S.B. B.&M.

NOV. 1964 SCALE: 1"=100'

J.F. DAVIDSON ASSOCIATES

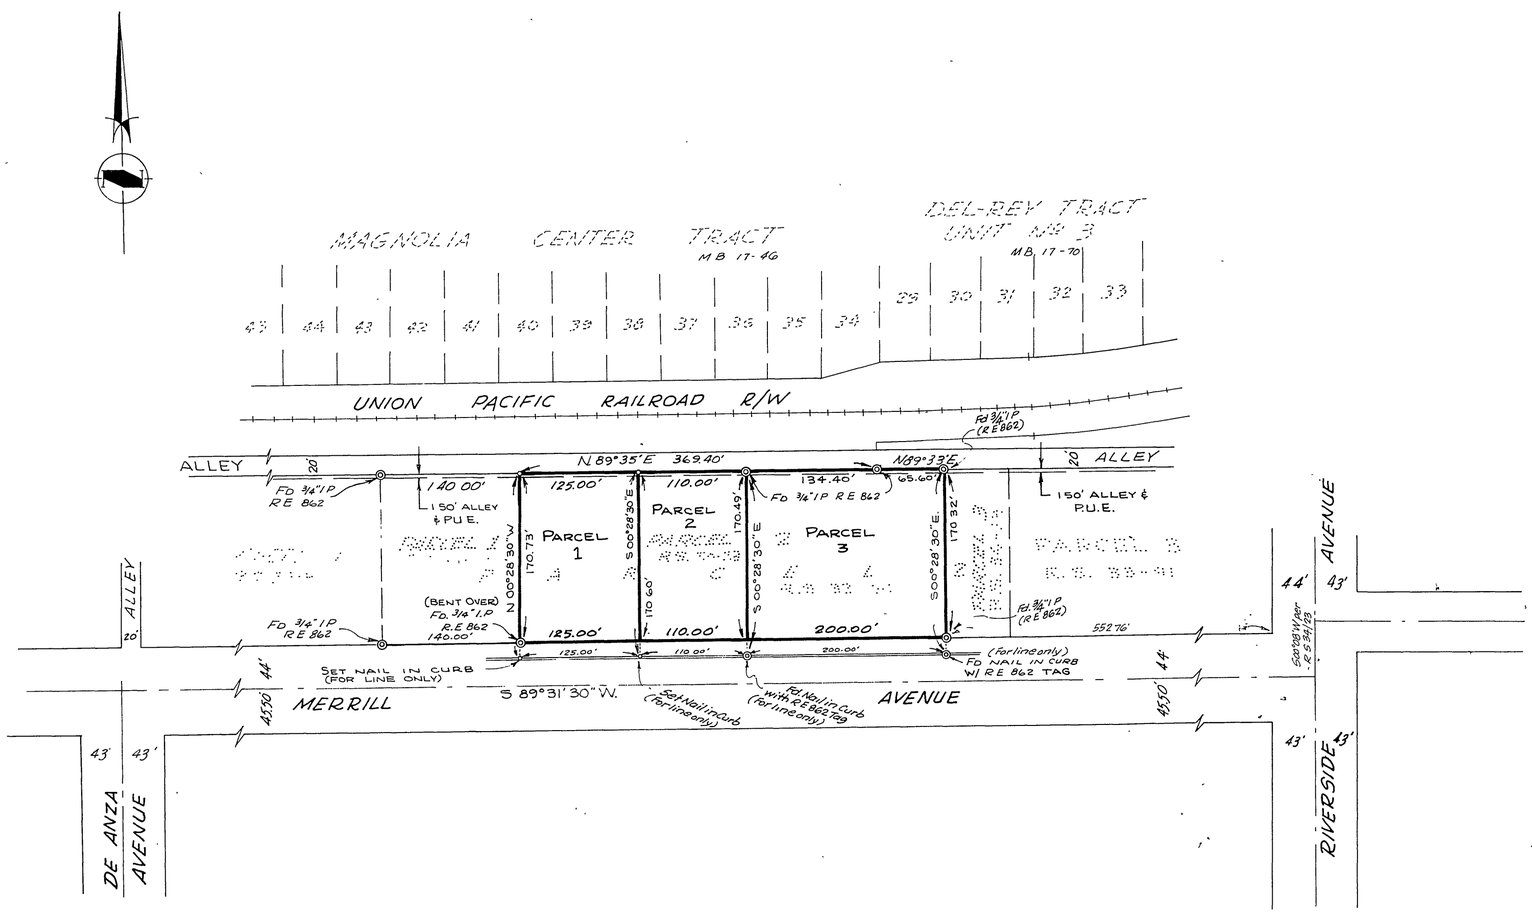

RECORDER'S CERTIFICATE

Filed for record this 4 day of FEBRUARY, 1965 at 1:40 P.M. in Book 44 of Record of Surveys at page 88 at the request of the County Surveyor.

Fee $5.00 W. D. Balogh County Recorder

No. _____ By [signature] Deputy

SURVEYOR'S CERTIFICATE

This map correctly represents a survey made by me or under my direction in conformance with the requirements of the Land Surveyors' Act at the request of John & Charles Garner in NOVEMBER, 1964

J. F. Davidson

REGISTERED CIVIL ENGINEER No 862

SURVEYOR'S NOTE

BEARINGS ARE BASED ON THE CENTERLINE OF MERRILL AVENUE BEING S 89° 31' 30" W AS SHOWN ON R.S. 34/23, RECORDS OF RIVERSIDE COUNTY, CALIFORNIA.

○ INDICATES 3/4" PIPE TAGGED R.E 862 SET UNLESS NOTED OTHERWISE.

◎ INDICATES MONUMENTS FOUND AS NOTED.

COUNTY SURVEYOR'S CERTIFICATE

This map has been examined for conformance with the requirements of the Land Surveyors' Act this 3rd day of February, 1965.

A.C. Keith County Surveyor

By [signature] Deputy

F.B. 788-74