IN THE CITY AND COUNTY OF RIVERSIDE

RECORD OF SURVEY

SHOWING A PORTION OF THE NORTHWEST ONE-QUARTER OF SECTION 28 T.3S. R.5W. LOCATED IN RANCHO EL SOBRANTE DE SAN JACINTO, M.B. 1-8, RECORDS OF SAN BERNARDINO COUNTY, CALIFORNIA, AND A PORTION OF LOT 1 OF VAN BUREN HEIGHTS, M.B. 8-3, RECORDS OF RIVERSIDE COUNTY, CALIFORNIA, IN T.3S. R.5W. S.B.B.&M. AND A PORTION OF THE SOUTH ONE-HALF OF SECTION 21 T.3S. R.5W. S.B.B.&M.

OCTOBER 1965 SCALE 1"=100'

J.F. DAVIDSON ASSOCIATES

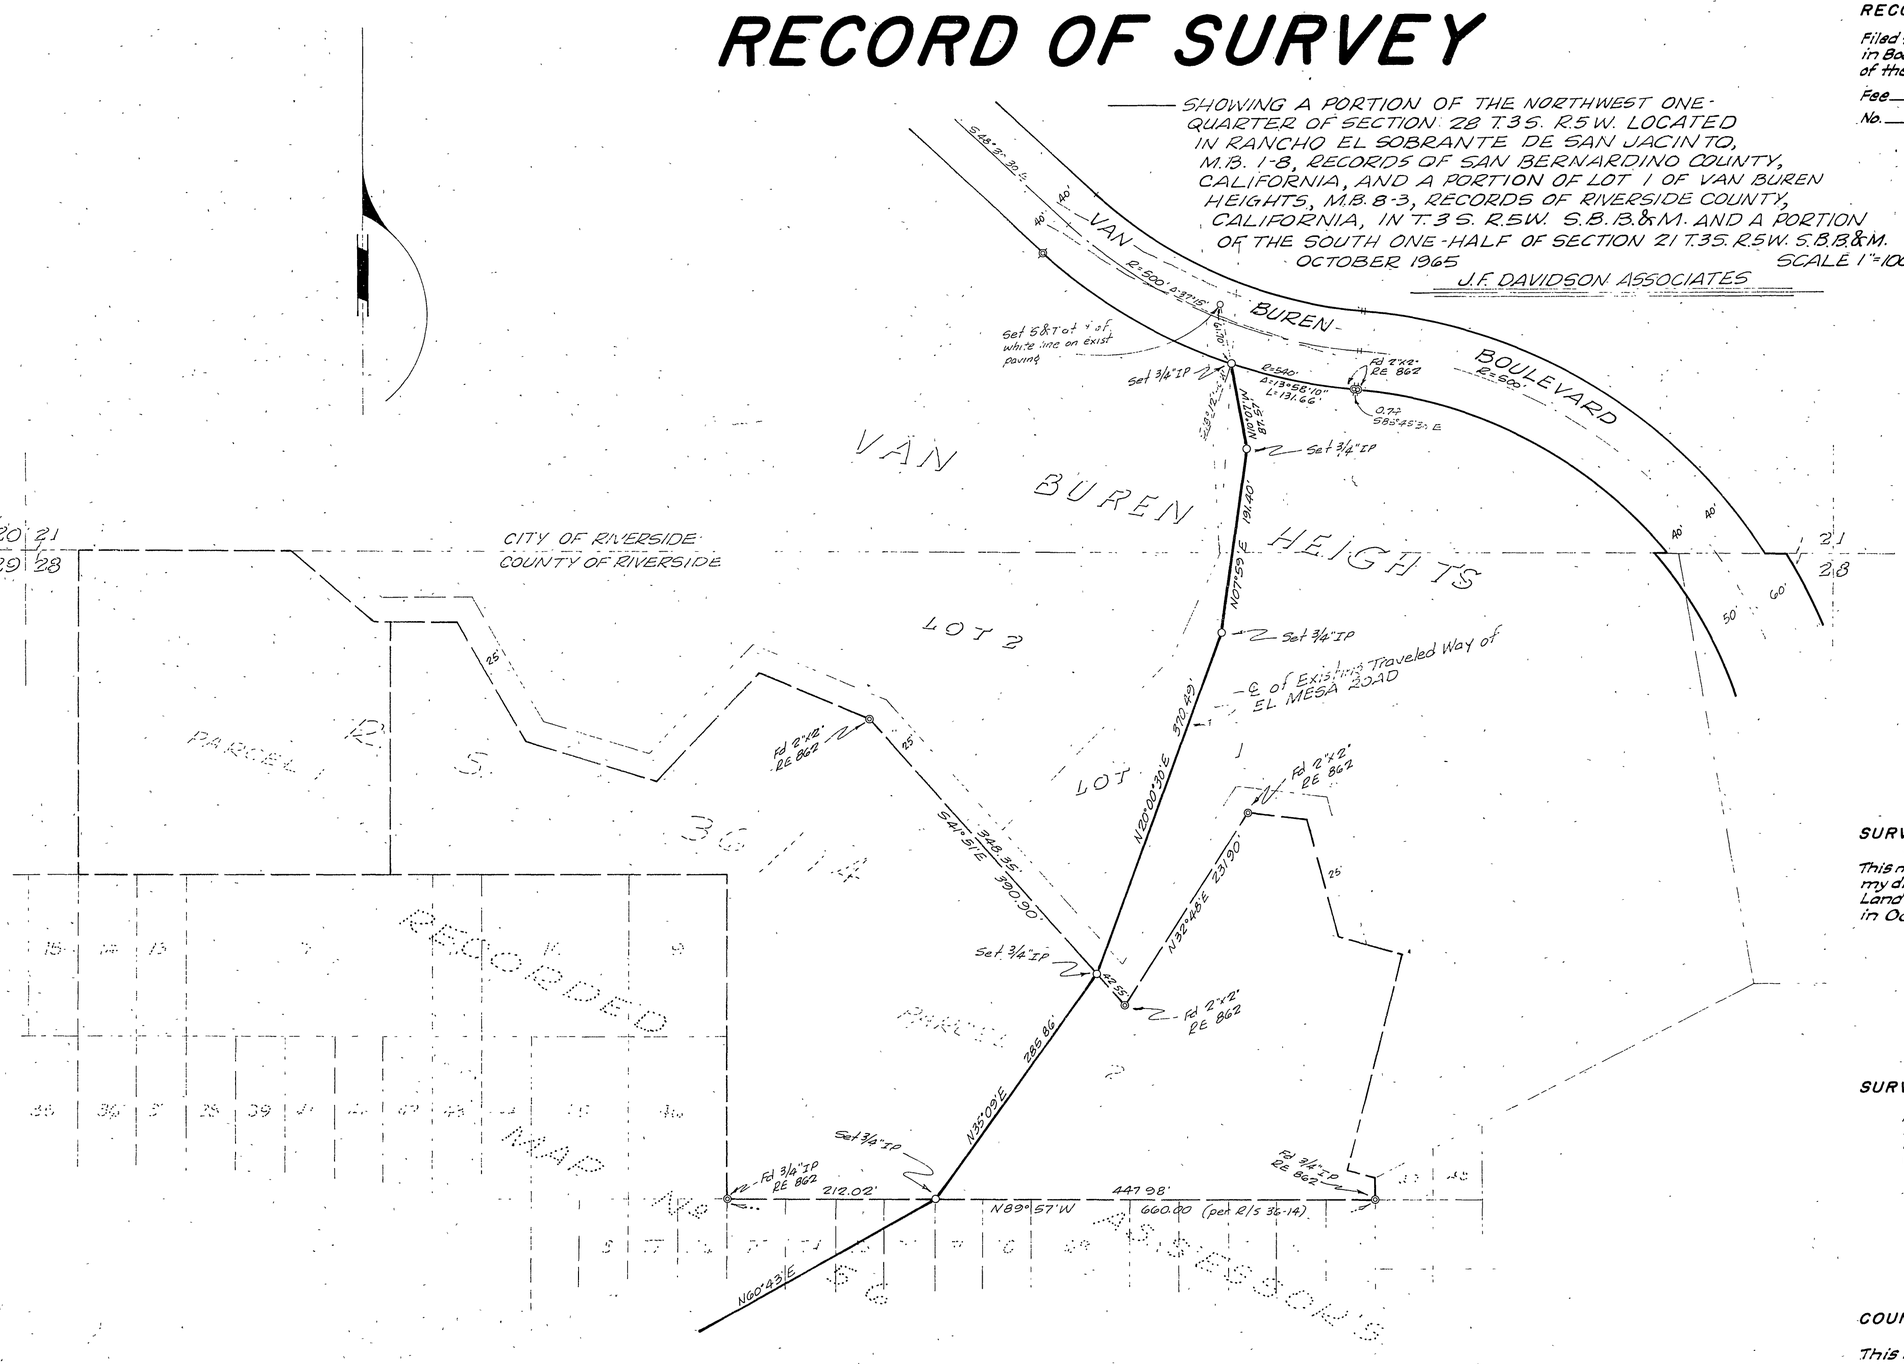

RECORDER'S CERTIFICATE

Filed for record this 28 day of OCTOBER, 1965 at 1:30 P.M. in Book 47 of Record of Surveys at page 34 at the request of the County Surveyor.

Fee $5.00

No.

W.D. Baloğh County Recorder

By Doreen BVaughn Deputy

SURVEYOR'S CERTIFICATE

This map correctly represents a survey made by me or under my direction in conformance with the requirements of the Land Surveyors' Act at the request of W. OAKLEY in October, 1965

Robert S. Kipper

Registered Civil Engineer No 13699

SURVEYOR'S NOTE

Bearings are based on the South line of Parcel 2 of Record of Survey on file in Book 36 of Records of Survey of page 14 thereof, Records of Riverside County, California, which bears N89°57'W.

COUNTY SURVEYOR'S CERTIFICATE

This map has been examined for conformance with the requirements of the Land Surveyors' Act this 26TH day of October, 1965.

A.C. Keith County Surveyor

By A. C. Keith