IN THE COUNTY OF RIVERSIDE
IN THE CITY OF RIVERSIDE

RECORD OF SURVEY

OF A PORTION OF BLOCK 15 OF LA GRANADA AS SHOWN BY MAP ON FILE IN BOOK 12 OF MAPS PAGES 42-51 INCLUSIVE RECORDS OF RIVERSIDE COUNTY, CALIFORNIA.
LOCATED IN RANCHO LA SIERRA SEPULVEDA

MAY, 1965 SCALE 1" = 30'

KENNETH G OSBORNE, R.C.E.

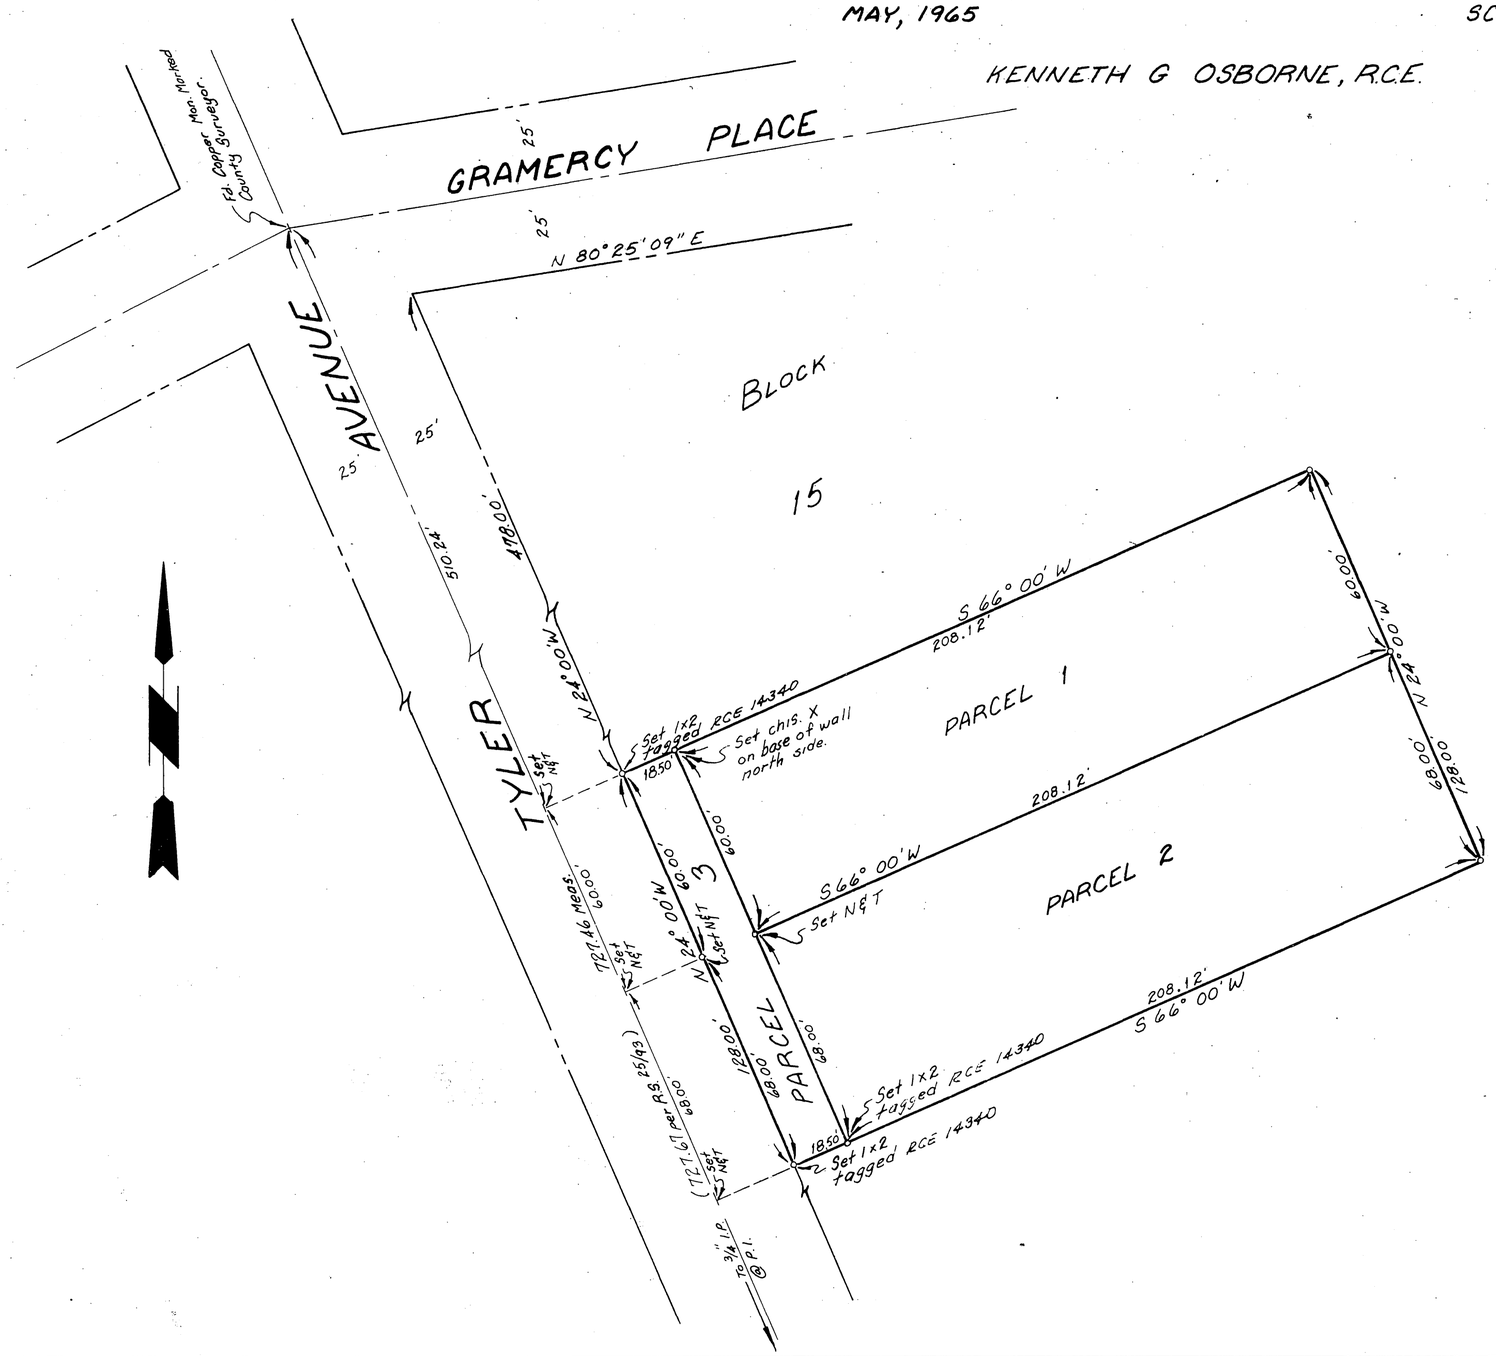

RECORDER'S CERTIFICATE

Filed for record this 7 day of MARCH 1966 at 4:00 P M in Book 48 of Record of Surveys at page 26 at the request of the County Surveyor.

Fee $5.00 No. 21307

W.D. BALOGH County Recorder

By Lucrosa B Vaughn Deputy

SURVEYOR'S CERTIFICATE

This map correctly represents a survey made by me or under my direction in conformance with the requirements of the Land Surveyors Act at the request of MANFORD F. SCHAUN in March, 1965.

Kenneth G Osborne
RCE # 14340

SURVEYOR'S NOTES

Bearings are based on the center line of Tyler Ave. taken as N. 24° 00' W. as shown on M.B. 12, pg. 42-51 Riv. Co. Rec.

-o- Set 3/4" I.P. tagged RCE 14340 unless otherwise noted.

COUNTY SURVEYOR'S CERTIFICATE

This map has been examined for conformance with the requirements of the Land Surveyor's Act this 7th day of March 1966

A.C. KEITH, County Surveyor

by _____ deputy.