IN THE CITY OF RIVERSIDE

RECORD OF SURVEY

OF A PORTION OF LOT 2 IN BLOCK 69 OF ARLINGTON HEIGHTS PER MAP BOOK 11, PAGES 20 AND 21, SAN BERNARDINO COUNTY RECORDS, IN SECTION 3, T.3S., R.5W., S.B.B.&M.

April, 1969

ALBERT A. WEBB ASSOCIATES
Civil Engineers
Riverside California

Scale 1" = 50'

RECORDER'S CERTIFICATE

Filed this 26 day of June 1969 at 10 A.M. in Book 54 of Record of Surveys at page 1 at the request of the County Surveyor

Fee $ 5.00
No. 64953

W.O. BALOGH - County Recorder
By Irma B Vaughn Deputy

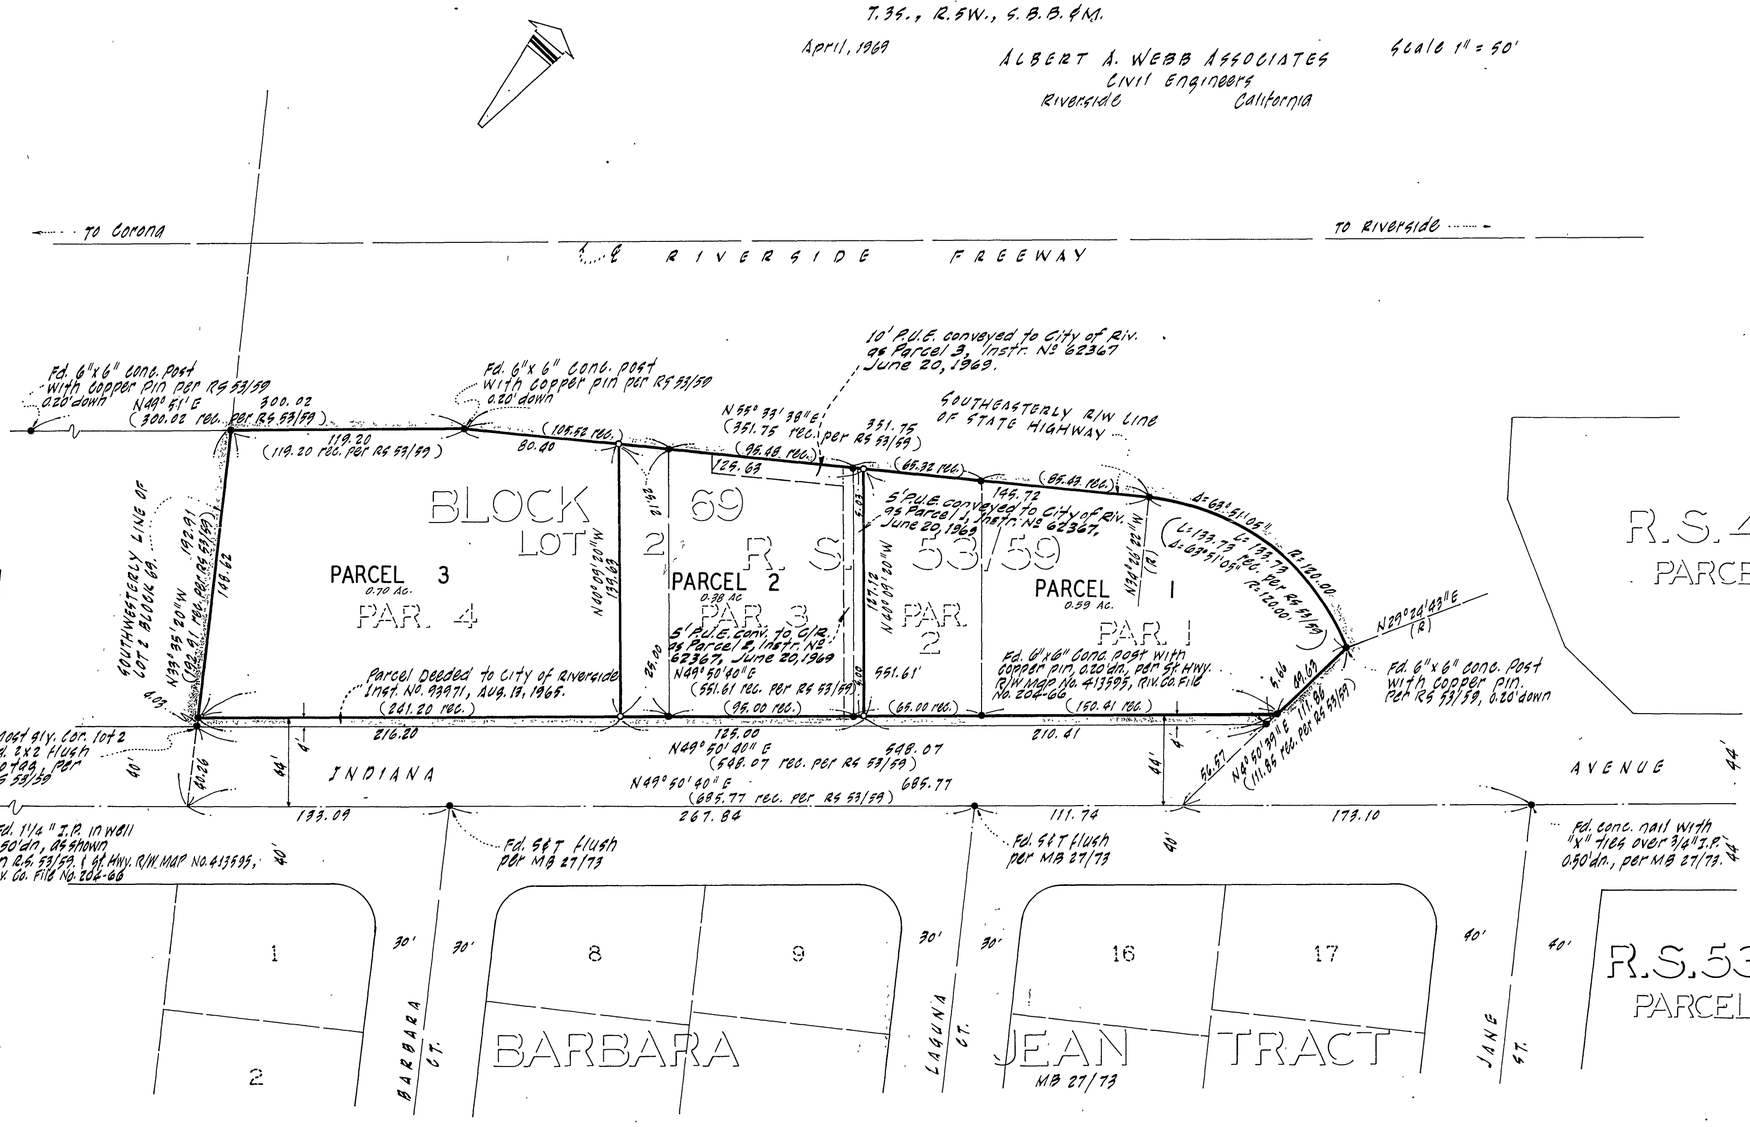

SURVEYOR'S CERTIFICATE

This map correctly represents a survey made by me or under my direction in conformance with the requirements of the Land Surveyors' Act of the request of JAMES WHITE OIL CO. and JEROME H. THOMPSON in April, 1969

Ernest N. Webb
R.C.E. No. 9876

SURVEYOR'S NOTES

1. Basis of Bearings is the centerline of Indiana Avenue taken as N 49°50'40" E as shown by State of California Division of Highways right of way map No. 413595, Dist. VIII Route 43, Sheet 23 of 23, filed as map No. 204-66 in the office of the Riv. Co. Surveyor.
2. Found 3/4" Iron Pipe flush, tagged RE 9876 per RS 53/59 at all points shown thus ● unless otherwise noted
3. Set 1" Iron Pipe 0.50 dn., tagged RE 9876 at all points shown thus ○

COUNTY SURVEYOR'S CERTIFICATE

This map has been examined for conformance with the requirements of the Land Surveyors' Act. this 25 day of June 1969

A.C. KEITH - County Surveyor
By J.M. Keith Deputy

R/S 1060 887/78, 567/29 69-119 BPH