COPY

129/53

SHEET 1 OF 1 SHEET

IN THE CITY OF RIVERSIDE, COUNTY OF RIVERSIDE, STATE OF CALIFORNIA

# RECORD OF SURVEY

THE SOUTH 1/2 OF THE SOUTH 1/2 OF THE WEST 1/2 OF THE EAST 1/2 OF THE SOUTHWEST QUARTER OF THE NORTHEAST QUARTER OF SECTION 13, TOWNSHIP 3 SOUTH, RANGE 5 WEST, S.B.M.

AUGUST, 2008 HESS SURVEY BRIAN T. HESS PLS 8136

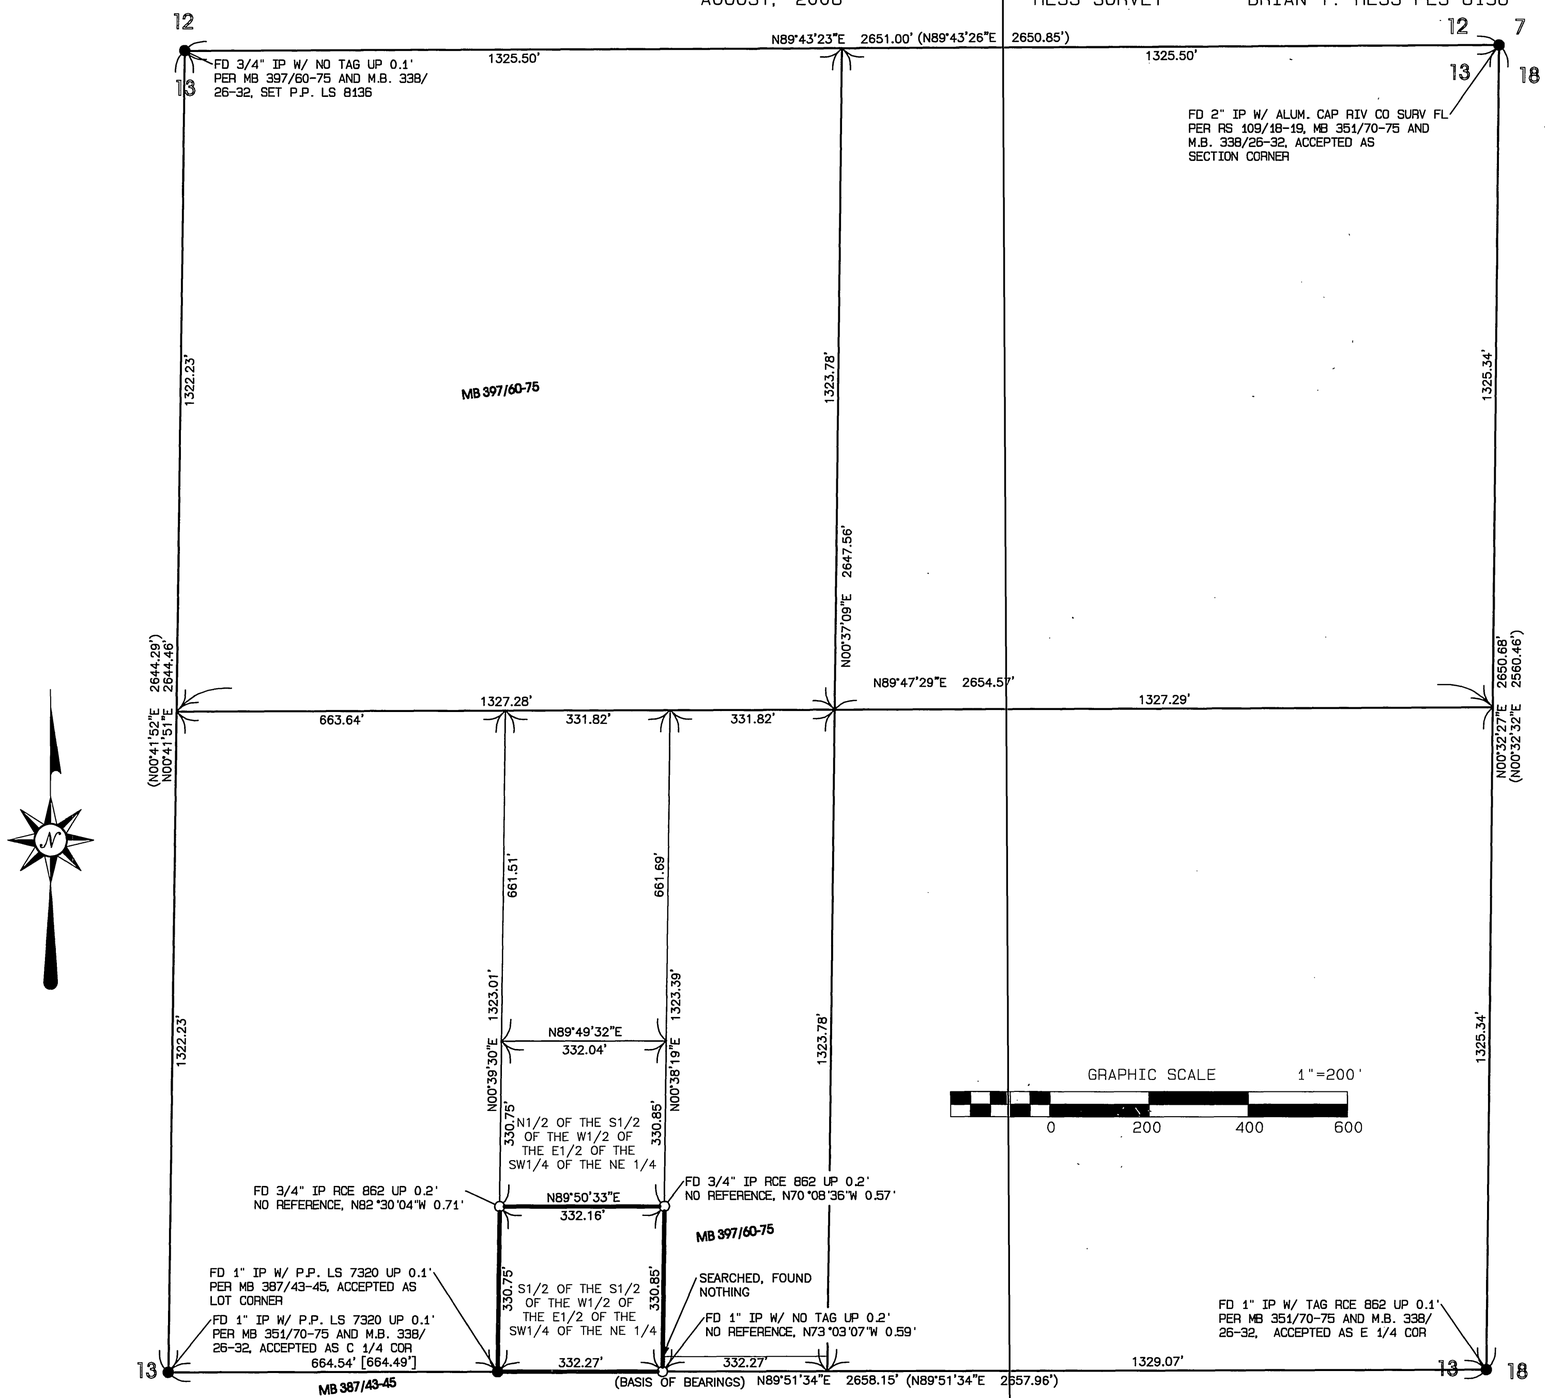


## RECORDER'S STATEMENT

FILED THIS 20th DAY OF November 2008 AT 8 A.M IN BOOK 129 OF RECORD OF SURVEY AT PAGE 53 AT THE REQUEST OF THE COUNTY SURVEYOR FEE $10- NO. 2008-0618720

LARRY W. WARD, ASSESSOR-COUNTY CLERK-RECORDER

BY: [signature], DEPUTY

## SURVEYOR'S STATEMENT

THIS MAP CORRECTLY REPRESENTS A SURVEY MADE BY ME OR UNDER MY DIRECTION IN CONFORMANCE WITH THE REQUIREMENTS OF THE PROFESSIONAL LAND SURVEYORS' ACT AT THE REQUEST OF PHIL KENNON IN AUGUST OF 2008.

PROFESSIONAL LAND SURVEYOR BRIAN T. HESS NO. 8136 EXP 12/31/2008 STATE OF CALIFORNIA

[signature] 11/10/2008

BRIAN T. HESS LS 8136 DATED

EXP. DATE: 12-31-2008

## COUNTY SURVEYOR'S STATEMENT

THIS MAP HAS BEEN EXAMINED IN ACCORDANCE WITH SECTION 8766 OF THE PROFESSIONAL LAND SURVEYORS' ACT THIS 18th DAY OF November, 2008.

By: [signature], Deputy

BRIAN H. HESS LS 4993
COUNTY SURVEYOR
EXP. DATE: 12-31-2009

LICENSED LAND SURVEYOR KENNETH D. TEICH No. 5705 Exp. 09-30-09 STATE OF CALIFORNIA

## SURVEYORS NOTES

BASIS OF BEARINGS IS THE SOUTH LINE OF THE NORTHEAST QUARTER OF SECTION 13 BEING N89°51'34"E PER TRACT MAP 28907-1, M.B. 338/26-32

● INDICATES FOUND MONUMENT AS NOTED

○ INDICATES SET 1" IP W/ PLASTIC CAP LS 8136 FL

( ) INDICATES RECORD DATA PER TRACT MAP 28907-1, M.B. 338/26-32

[ ] INDICATES RECORD DATA PER TRACT MAP 32205, M.B. 387/43-45

## COUNTY SURVEYOR'S NOTE

THE COUNTY SURVEYOR HAS NOT ESTABLISHED AS OF THE DATE OF RECORDING OF THIS RECORD OF SURVEY THAT THE LAND SHOWN IN THIS RECORD OF SURVEY IS IN COMPLIANCE WITH THE PROVISIONS OF THE SUBDIVISION MAP ACT, DIVISION 2 (COMMENCING WITH SECTION 66410) OF TITLE 7 OF THE GOVERNMENT CODE. THE PARCEL SHOWN ON THIS SURVEY MAY NOT HAVE BEEN LEGALLY CREATED AND THEREFORE MAY NOT BE BUILDABLE PARCEL.

By: [signature], Deputy

BRIAN H. HESS LS 4993
COUNTY SURVEYOR
EXP. DATE: 12-31-2009

LICENSED LAND SURVEYOR KENNETH D. TEICH No. 5705 Exp. 09-30-09 STATE OF CALIFORNIA

RIV. CO. 08-131

R/S 129 / 53

R/S 129 / 53