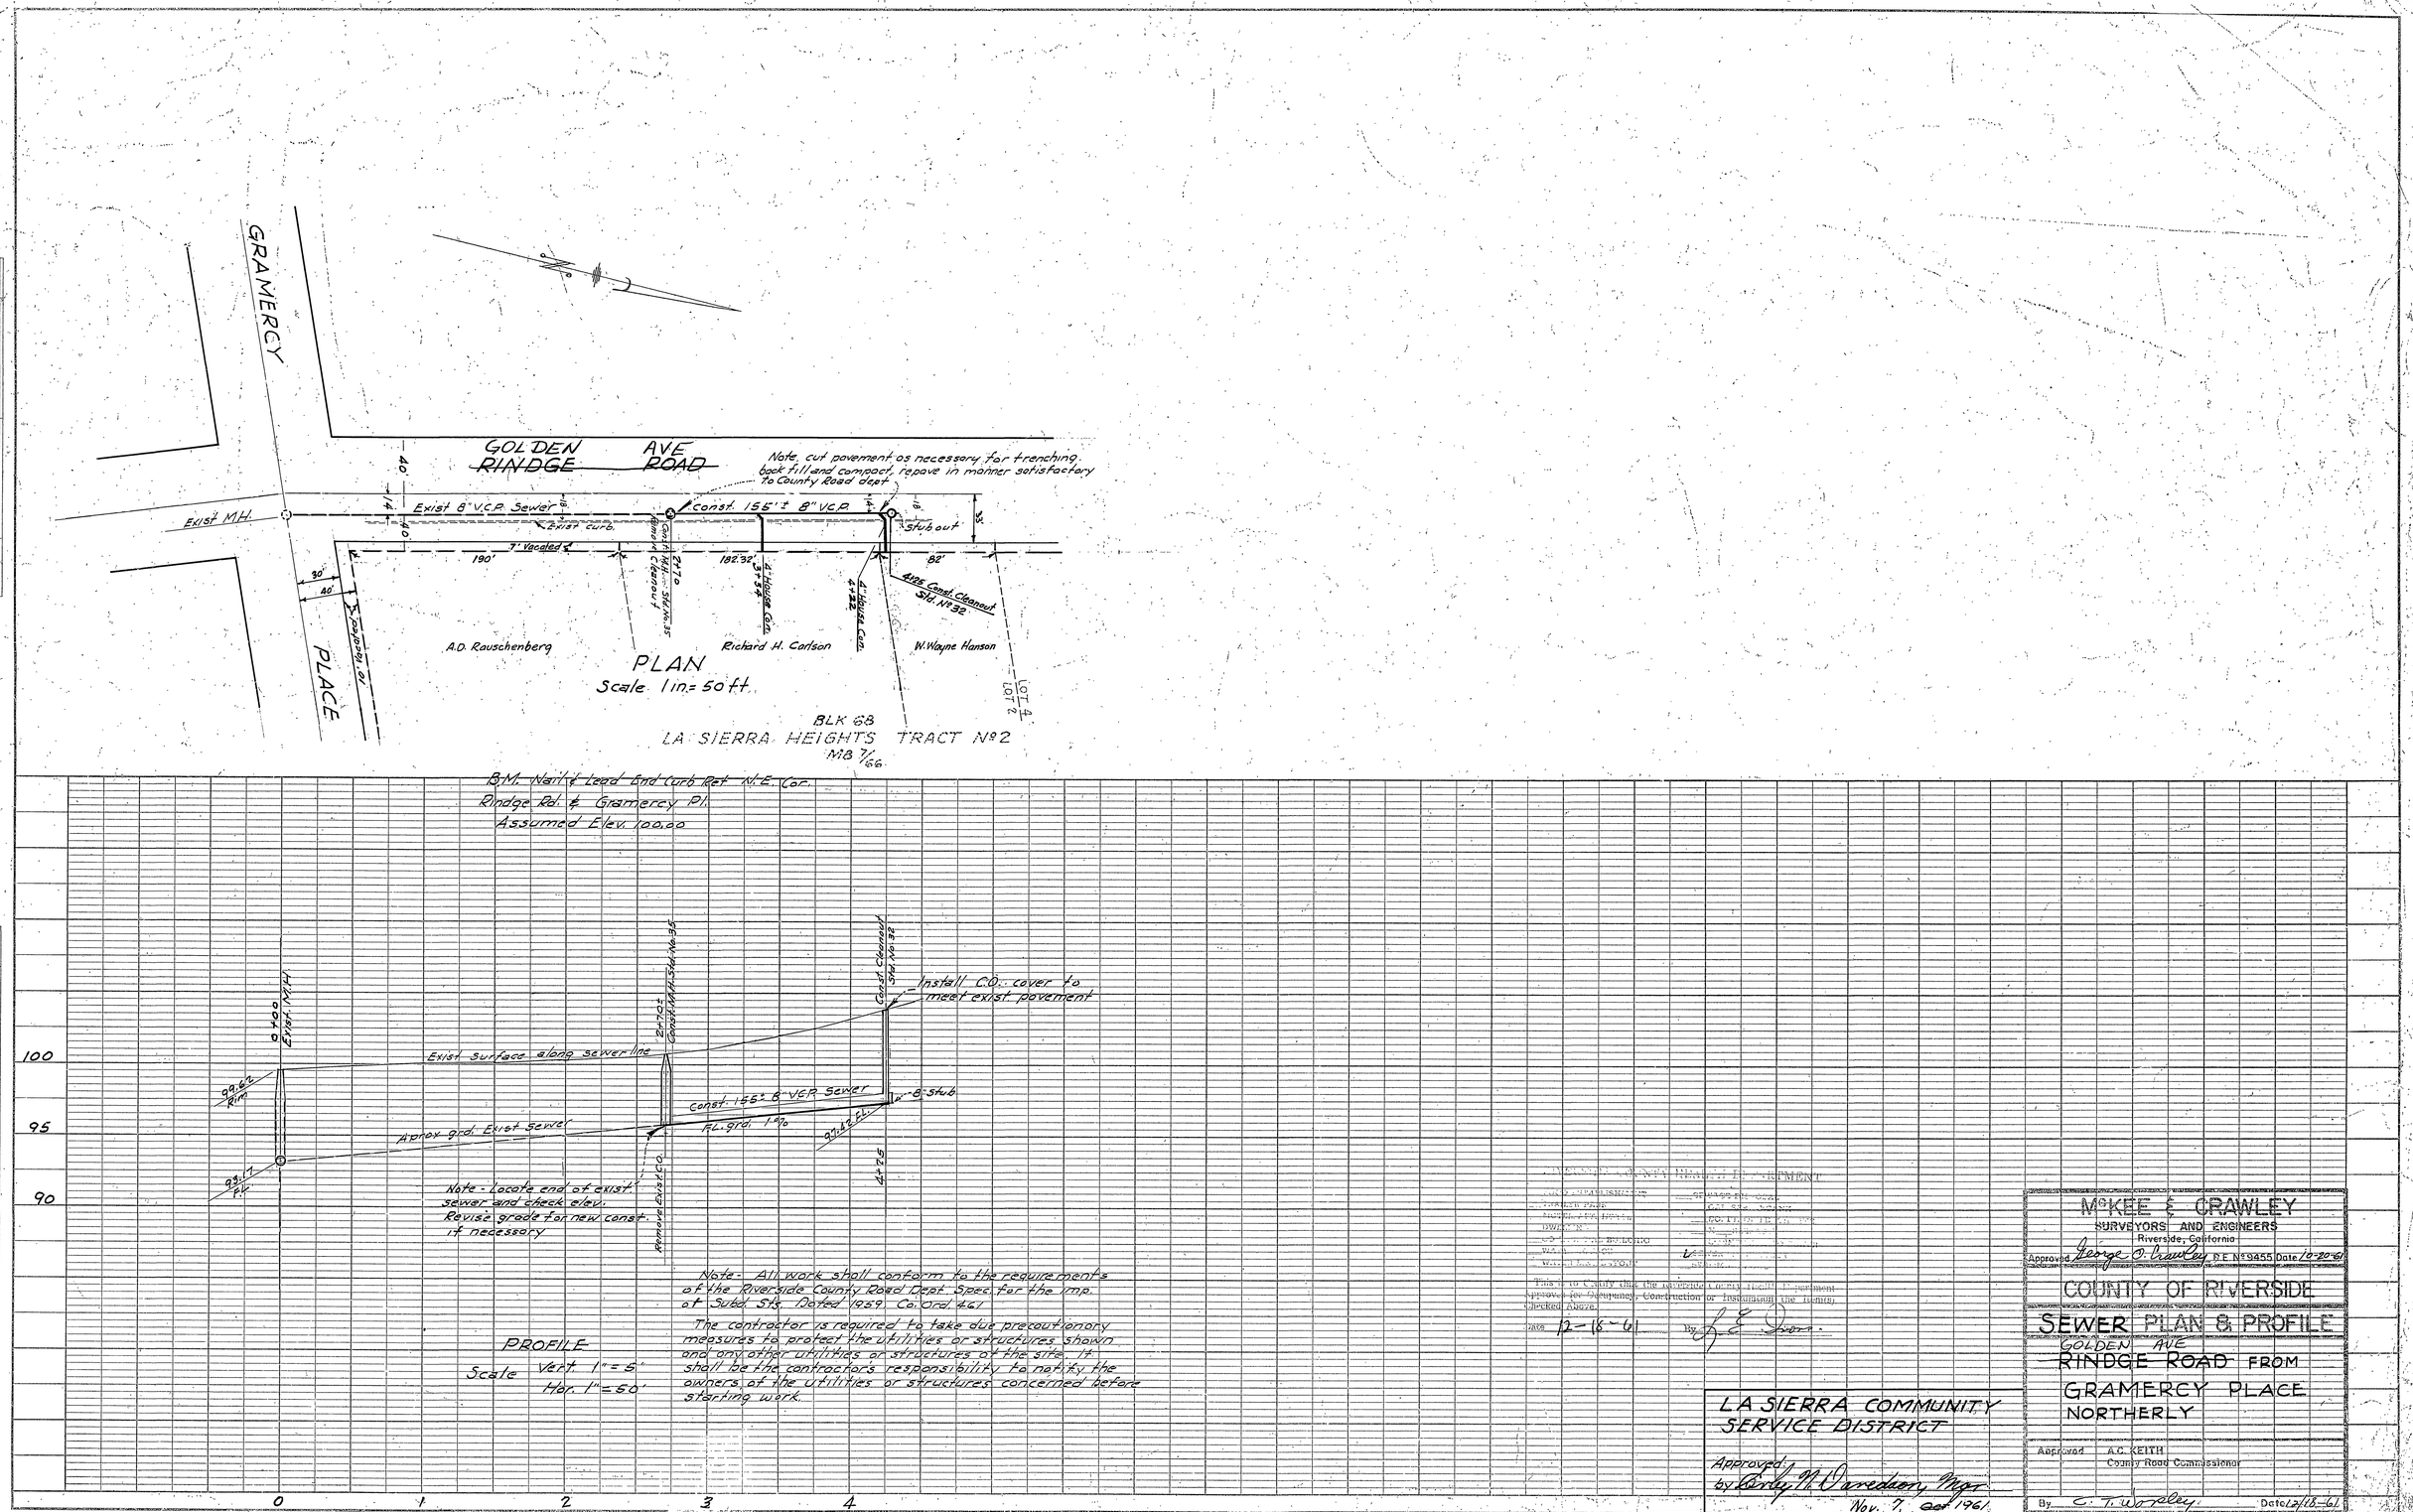

PLAN — NOTE BOOK — NO. 752D — SURVEYED — PLOTTED — ALIGNMENT CHECKED — RT. OF WAY CHECKED — BY — DATE

PROFILE — NOTE BOOK — NO. — SURVEYED — PLOTTED — GRADES CHECKED — B. M. & NOTED — STRUCTURE NOTATIONS CH'KD — BY — DATE

This is to Certify that the Riverside County Health Department Approves for Occupancy, Construction or Installation the Item(s) Checked Above.

Date 12-18-61 By L. E. Dixon

LA SIERRA COMMUNITY SERVICE DISTRICT

Approved by Carley N. Davedson, Mgr.

Nov. 7, 1961

McKEE & CRAWLEY
SURVEYORS AND ENGINEERS
Riverside, California

Approved George O. Crawley R.E. No 9455 Date 10-20-61

COUNTY OF RIVERSIDE

SEWER PLAN & PROFILE

GOLDEN AVE
~~RINDGE ROAD~~ FROM
GRAMERCY PLACE
NORTHERLY

Approved A.C. KEITH
County Road Commissioner

By C. T. Worley Date 12/18-61

S-577

PLATE 1 - PLAN - PROFILE O.P.R. & R.E. STANDARD
KEUFFEL & ESSER CO., NEW YORK.
K & E Co. No. 347-1R