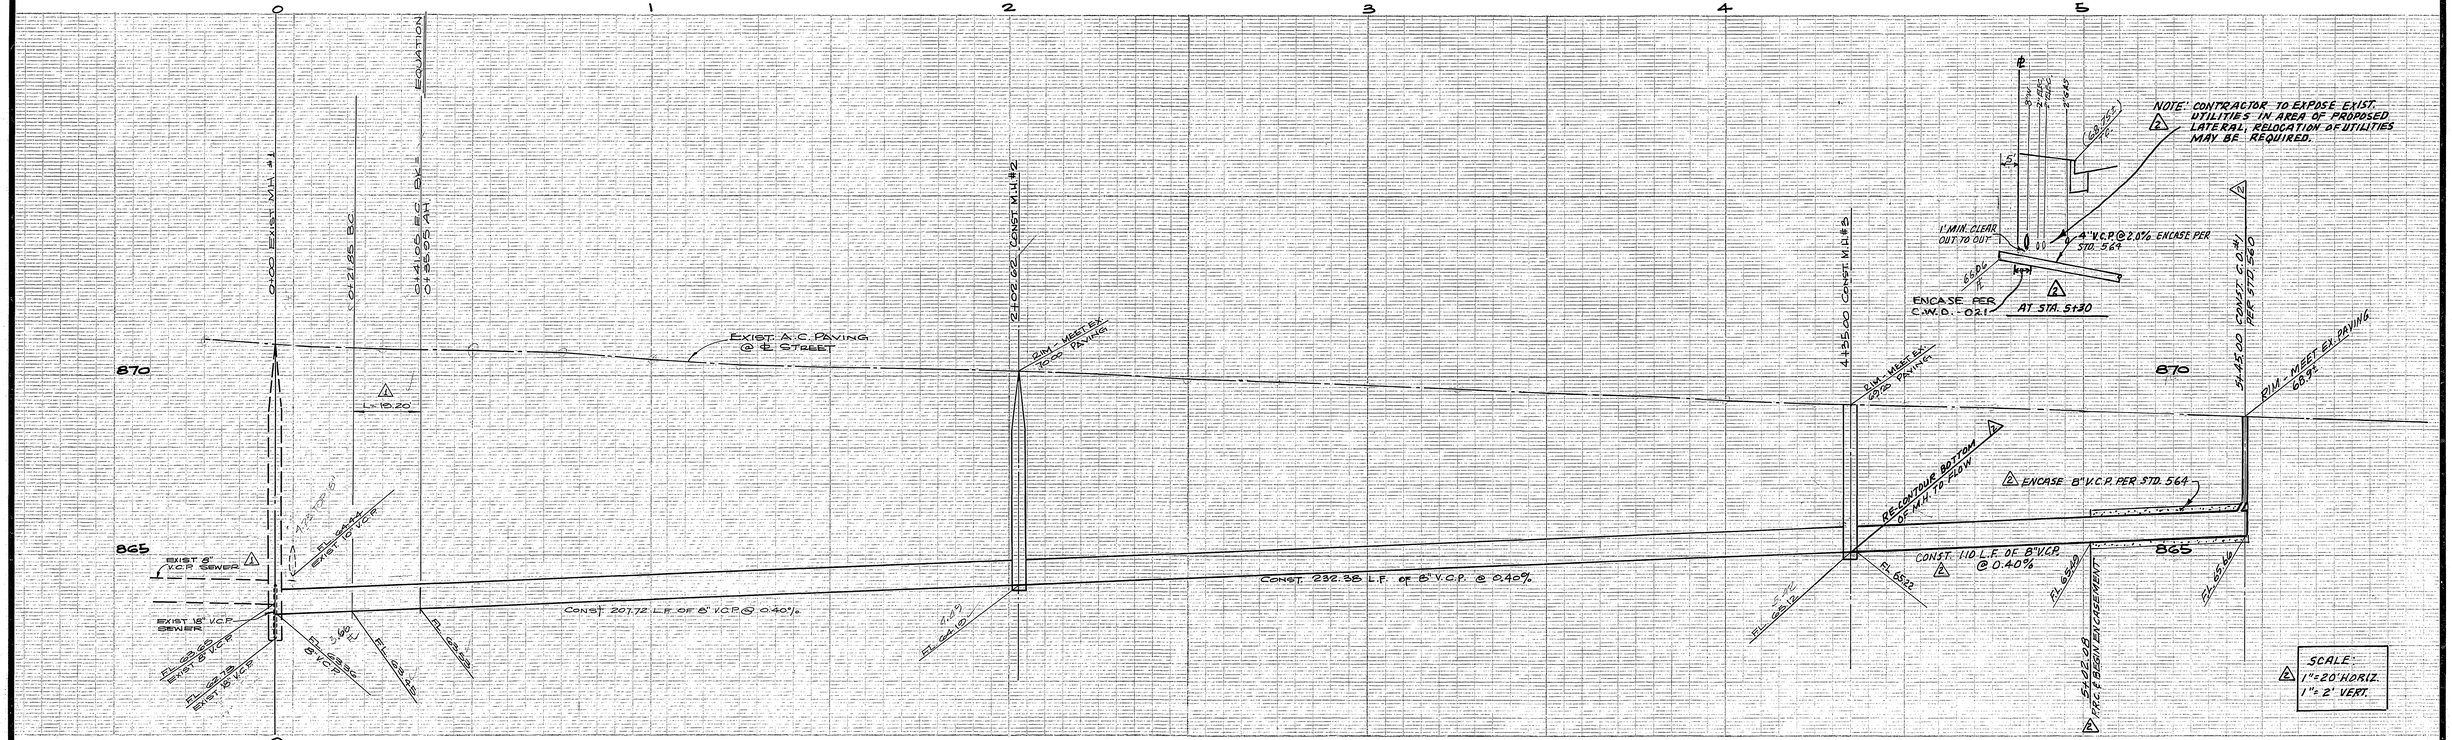
EXIST. A.C. PAVING @ ℄ STREET
EX. M.H. #1 O'100
EXIST. 8" V.C.P. SEWER
EXIST. 18" V.C.P. SEWER
