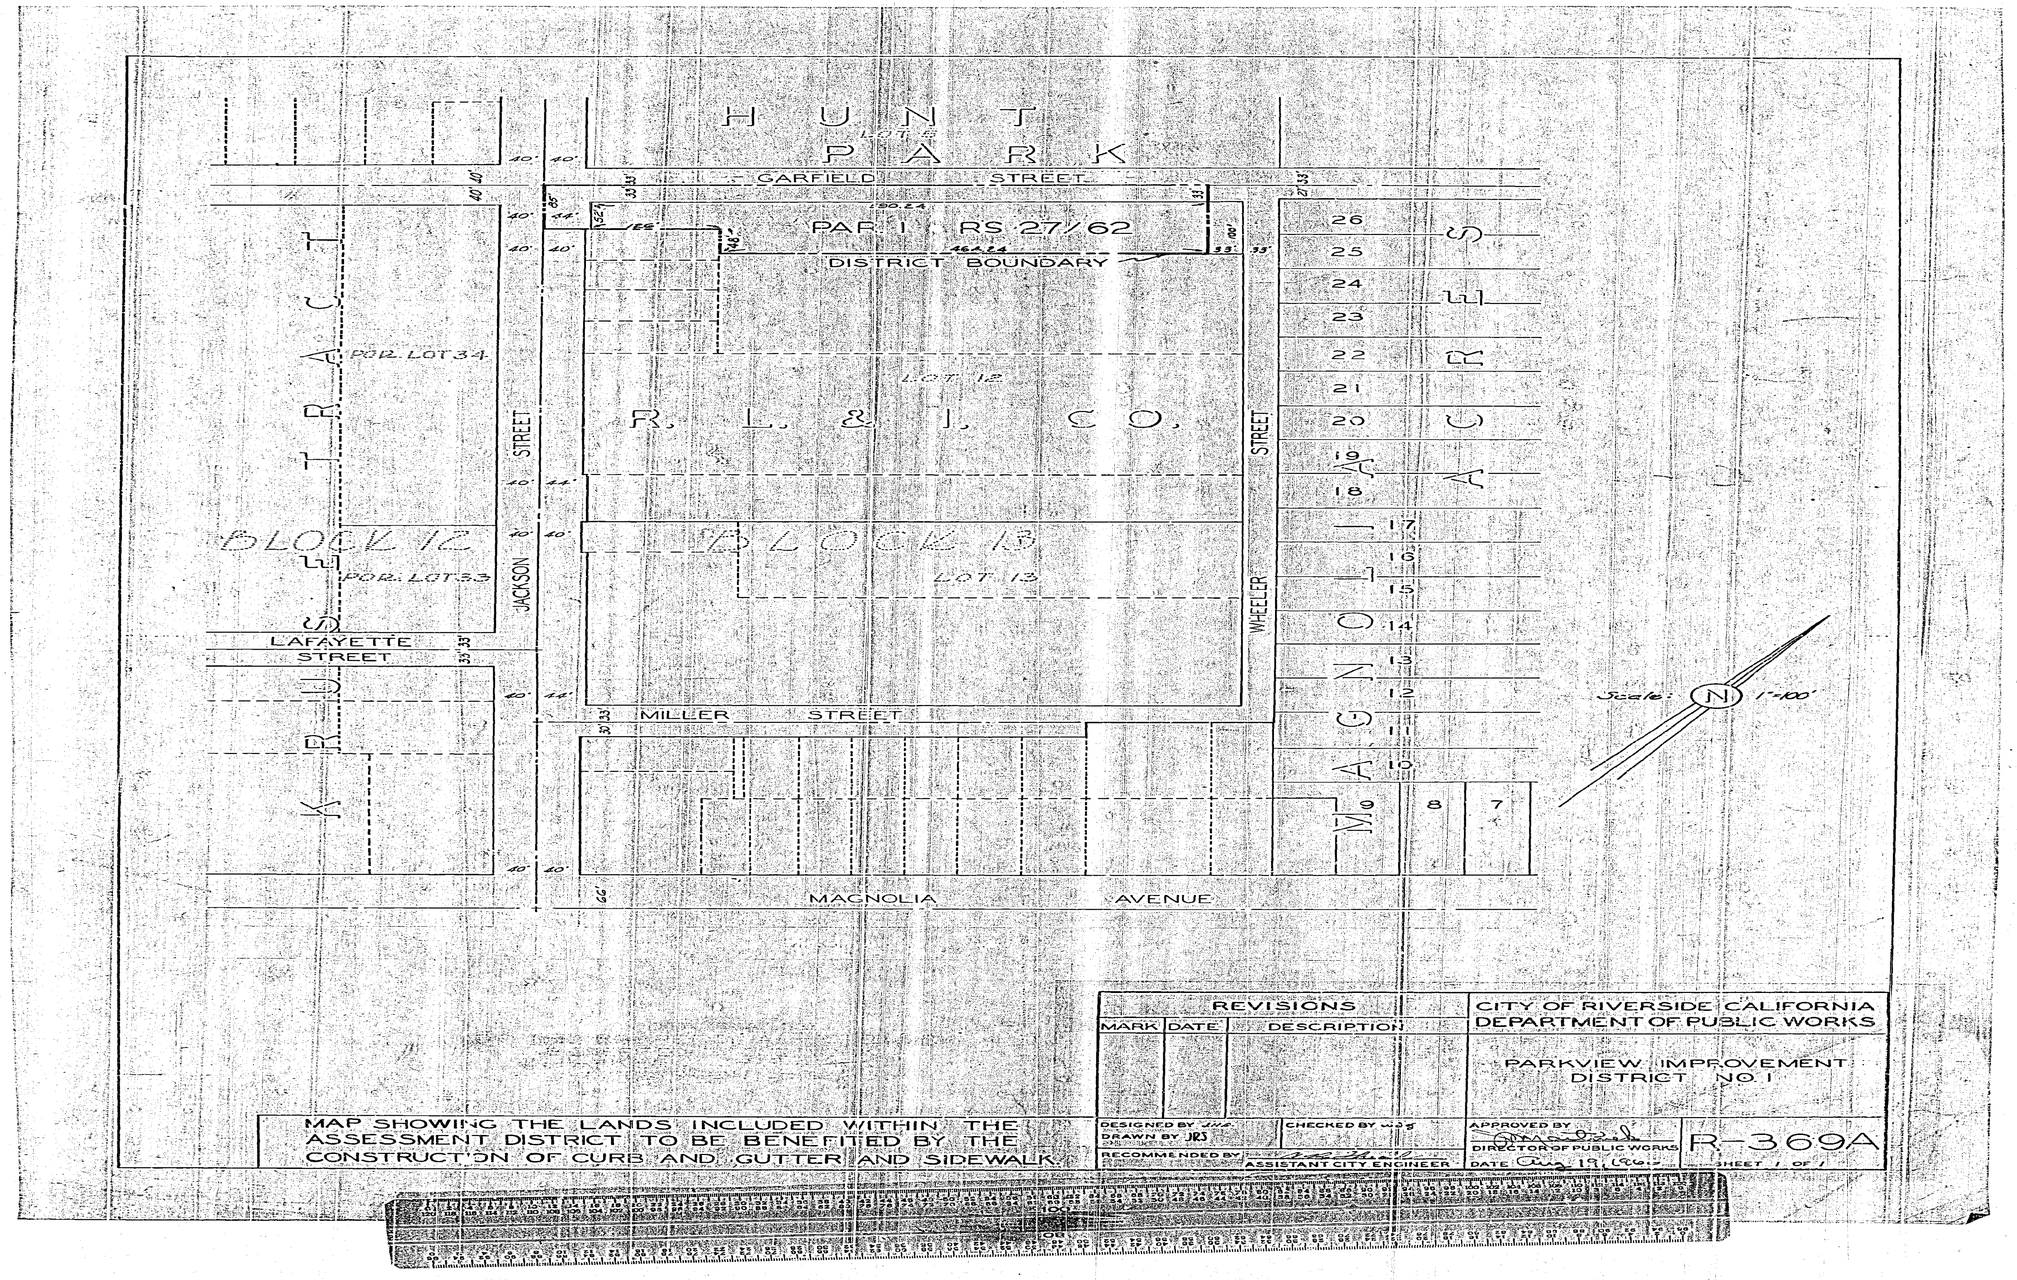
HUNT PARK
GARFIELD STREET
PAR 1 RS 27/62
DISTRICT BOUNDARY
R. L. & I. CO.
LOT 12
BLOCK 12
BLOCK 13
LOT 13
POR. LOT 34
POR. LOT 33
LAFAYETTE STREET
MILLER STREET
MAGNOLIA AVENUE
JACKSON STREET
WHEELER STREET
KRUSE TRACT
MAGNOLIA ACRES
Scale: 1"=100'
N
REVISIONS
MARK
DATE
DESCRIPTION
CITY OF RIVERSIDE CALIFORNIA
DEPARTMENT OF PUBLIC WORKS
PARKVIEW IMPROVEMENT DISTRICT NO. 1
DESIGNED BY
DRAWN BY JRS
CHECKED BY
RECOMMENDED BY
ASSISTANT CITY ENGINEER
APPROVED BY
DIRECTOR OF PUBLIC WORKS
DATE Aug 19, 1966
R-369A
SHEET 1 OF 1
MAP SHOWING THE LANDS INCLUDED WITHIN THE ASSESSMENT DISTRICT TO BE BENEFITED BY THE CONSTRUCTION OF CURB AND GUTTER AND SIDEWALK.