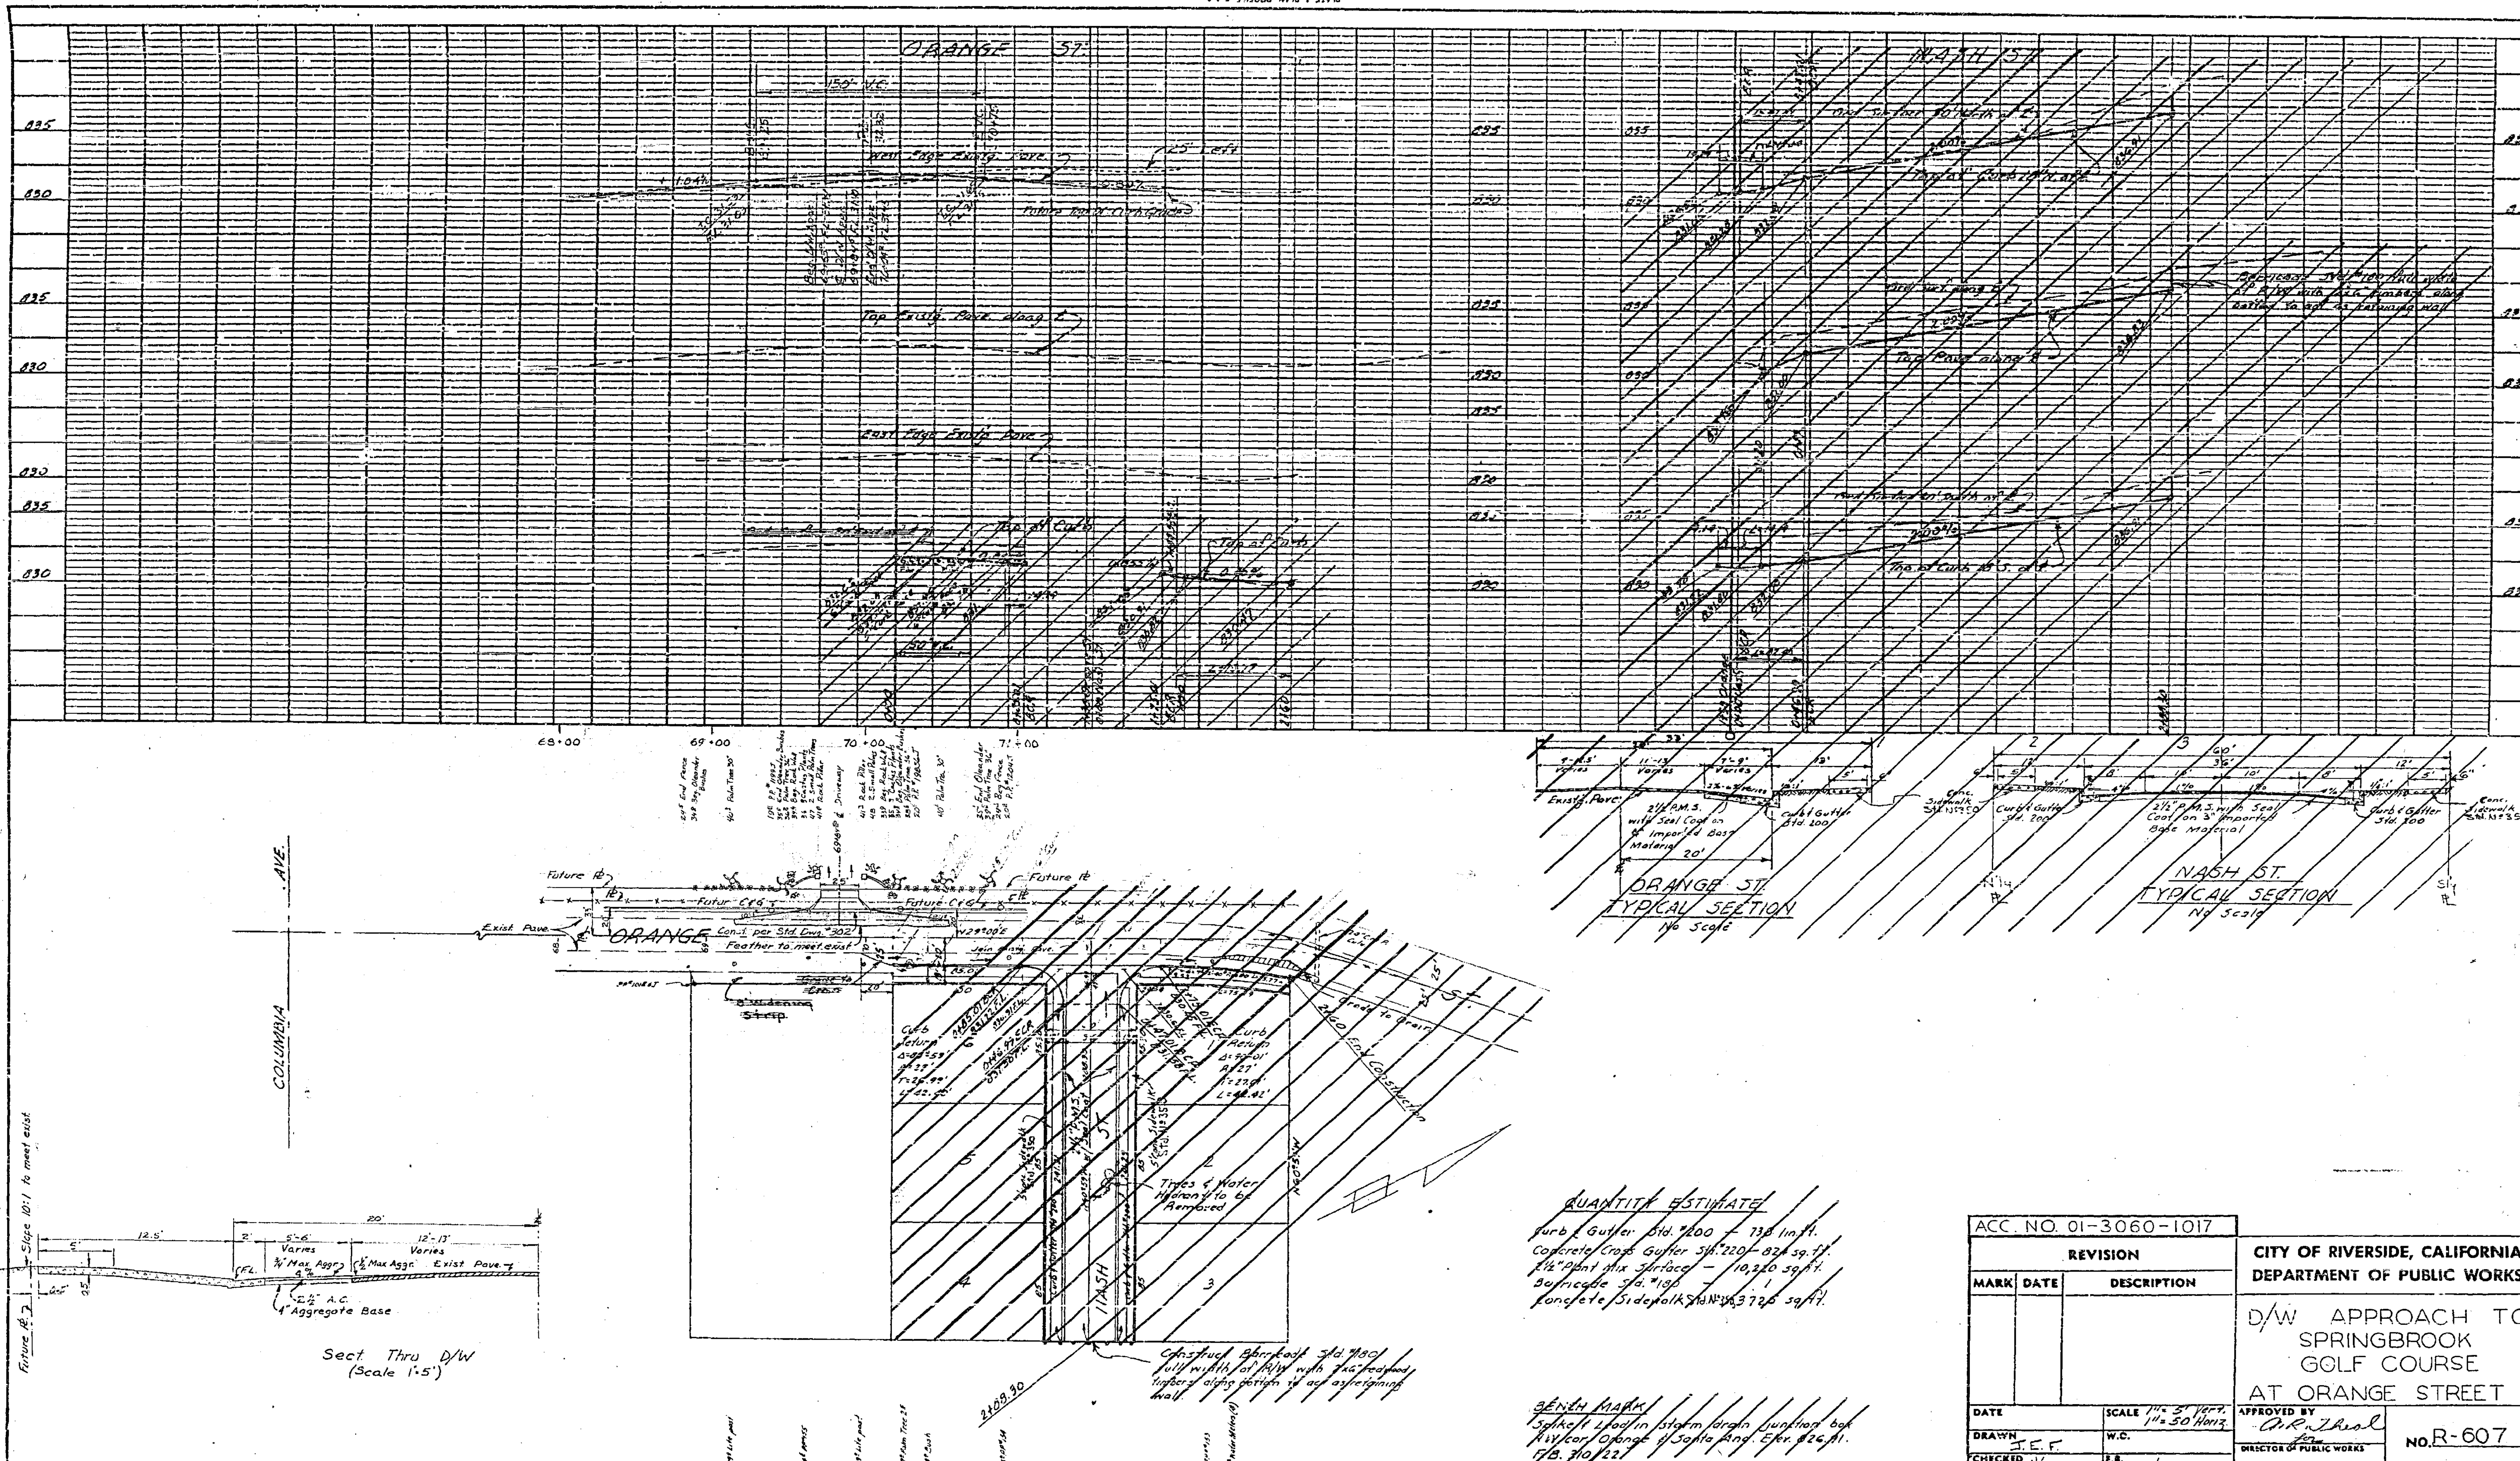

QUANTITY ESTIMATE

Curb & Gutter Std. #200 — 738 lin. ft.
Concrete Cross Gutter Std. #220 — 824 sq. ft.
2½" Plant Mix Surface — 10,220 sq. ft.
Barricade Std. #180 — 1
Concrete Sidewalk Std. No. 350 — 3726 sq. ft.

BENCH MARK

Spike & Lead in storm drain junction box N.W. cor. Orange & Santa Ana. Elev. 826.91.
F.B. 310/22

ACC. NO. 01-3060-1017

REVISION		
MARK	DATE	DESCRIPTION

CITY OF RIVERSIDE, CALIFORNIA
DEPARTMENT OF PUBLIC WORKS

D/W APPROACH TO SPRINGBROOK GOLF COURSE AT ORANGE STREET

DATE
SCALE 1" = 5' Vert. 1" = 50' Horiz.
DRAWN J.E.F.
W.C.
CHECKED
F.B. Y/71
APPROVED BY [signature] for DIRECTOR OF PUBLIC WORKS
NO. R-607
DATE June 18, 1962
SHEET 1 OF 1

PROFILE — NOTE BOOK NO. 310 — SURVEYED / PLOTTED / GRADES CHECKED / B.M. & NOTED / STRUCTURE NOTATIONS CHK'D

PLAN — NOTE BOOK NO. 310 — SURVEYED / PLOTTED / ALIGNMENT CHECKED / RT. OF WAY CHECKED