SECTION A-A
SCALE: 1/2" = 1'-0"

SECTION B-B
SCALE 1/2" = 1'-0"

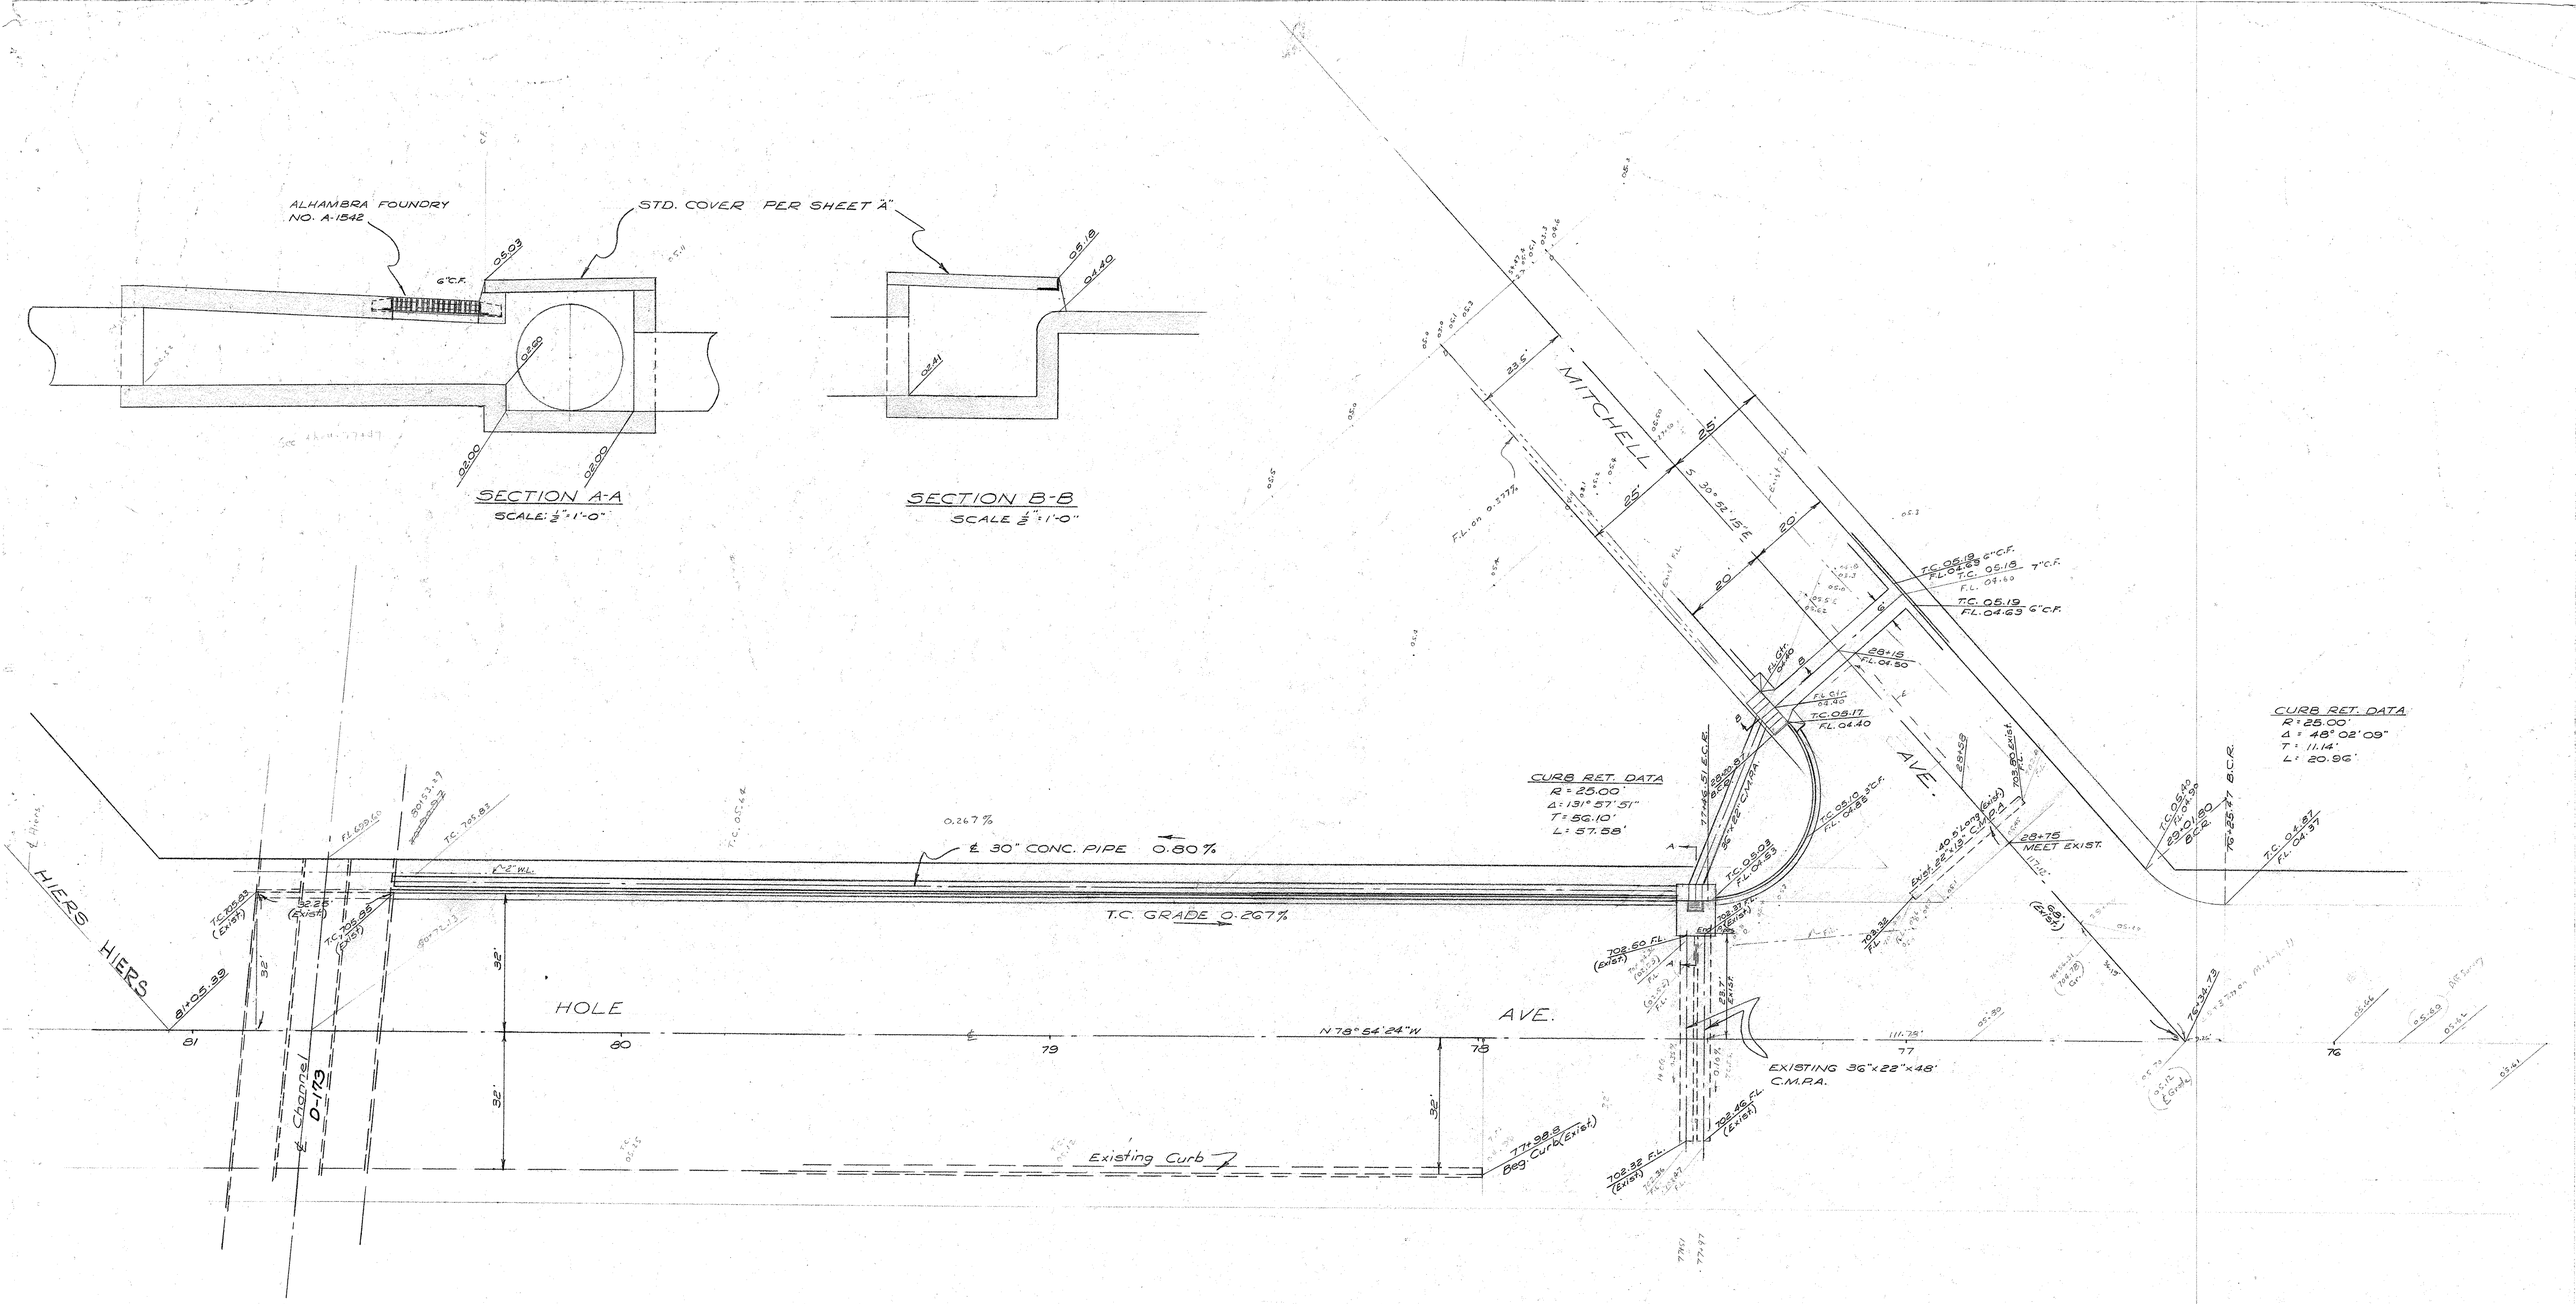

HOLE AVENUE

BETWEEN HIERS AVE. & MITCHELL AVE.

INDEXED mJ

R-963

MARCH, 1963

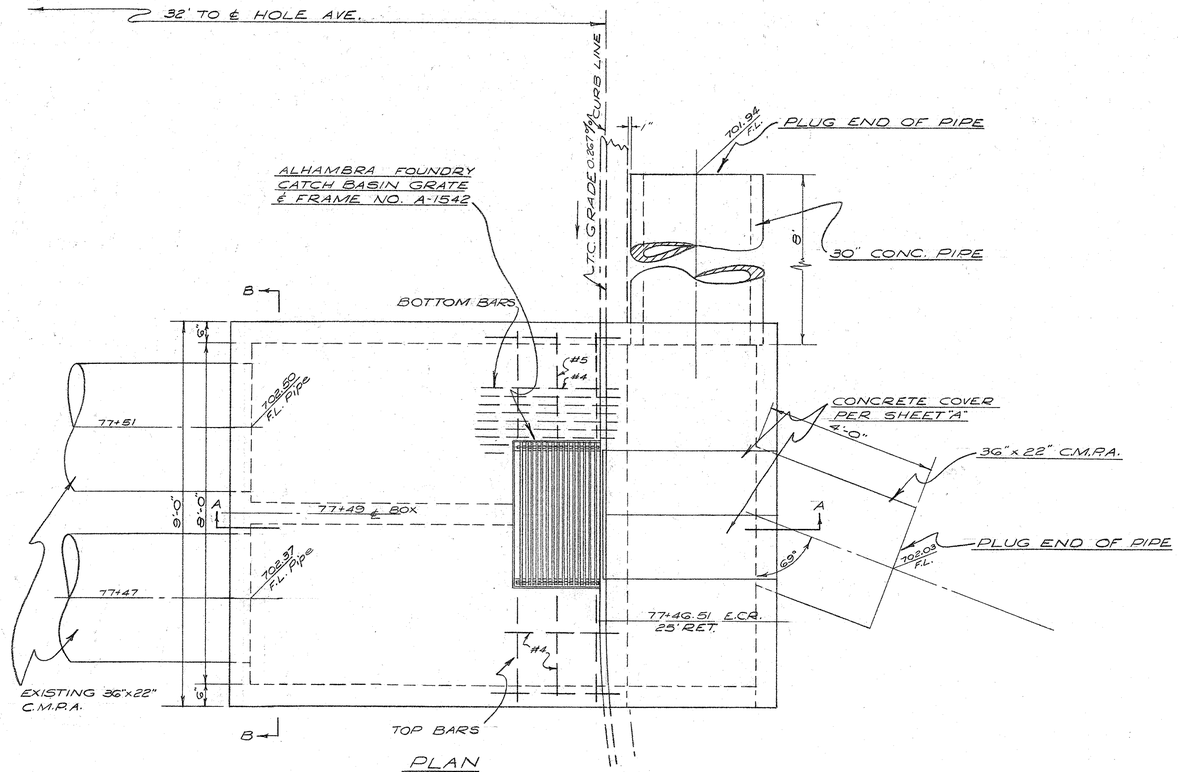

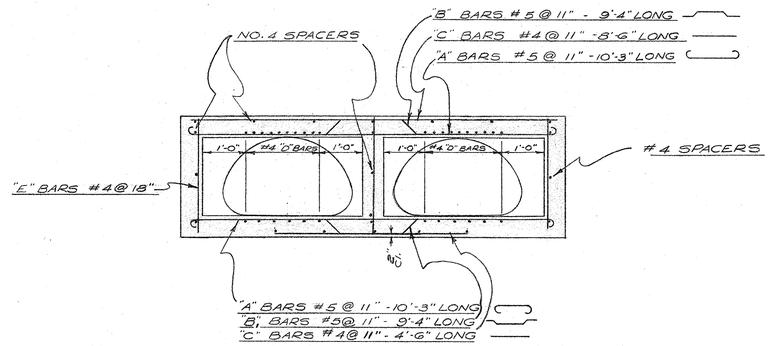

SECTION B-B

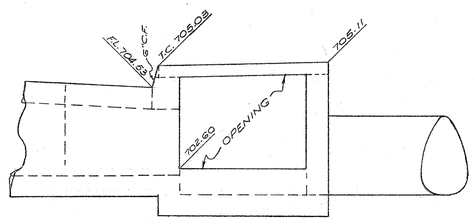

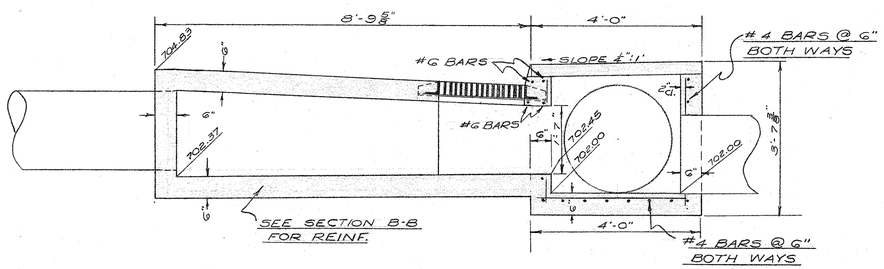

SECTION A-A

DETAILS OF

COMBINATION BOX CULVERT, DROP INLET & JUNCTION BOX

ON THE NORTH SIDE OF HOLE AVE. WEST OF MITCHELL AVE.

RIVERSIDE COUNTY, CALIFORNIA

SCALE: 1/2" = 1'-0"

F.B. 692, 715

R-963