1078. T.E

SURVEY OF FINAL MONS & TIES — SHEET 3 OF 3

FOR VAN DALE TR 21,385-5 — W.O. No. 10191 — Date 8-21-92

SURVEY PARTY IBARRA, PEDLE — REF. — A.M.

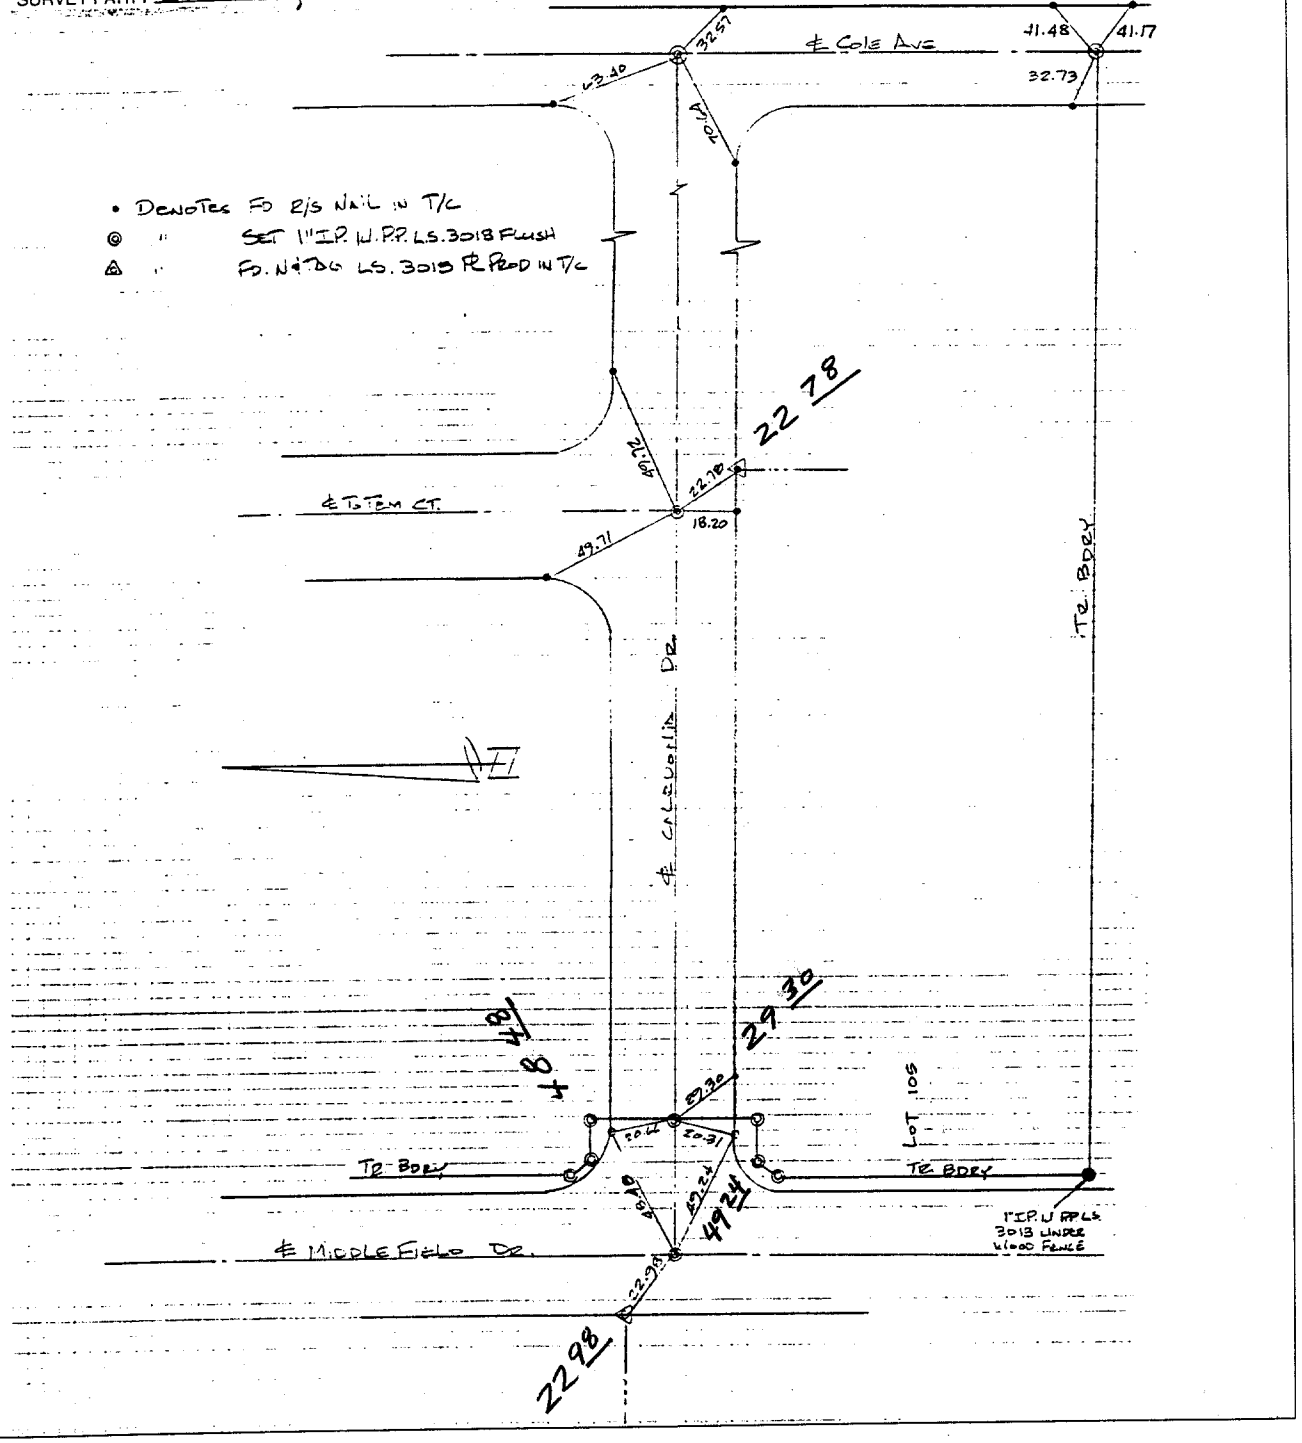

Street: CALEDONIA DR X-Street: COLE AVE & MIDDLEFIELD

OFFICIAL USE ONLY

✕	FD. Ramset Nail on T/C
■	FD. "C" Nail on T/C
●	FD. LD. & TK. on T/C
○	Set LD. & TK. on T/C

Scale:	**OFFICIAL TIE PLAT** **CITY OF RIVERSIDE**	
Date:		
Drawn by:	*These ties are for the purpose of perpetuating the found monumentation. No claim is made as to the relationship of the points or lines shown hereon to true boundary locations.*	Sheet 1 of 1
W.O.:		File No.:
F.B.:		