Duplicate
TB 53/162
S.B. Co.

Street: California X-Street: 13/T Main St. & Palmyrita Ave.

OFFICIAL USE ONLY

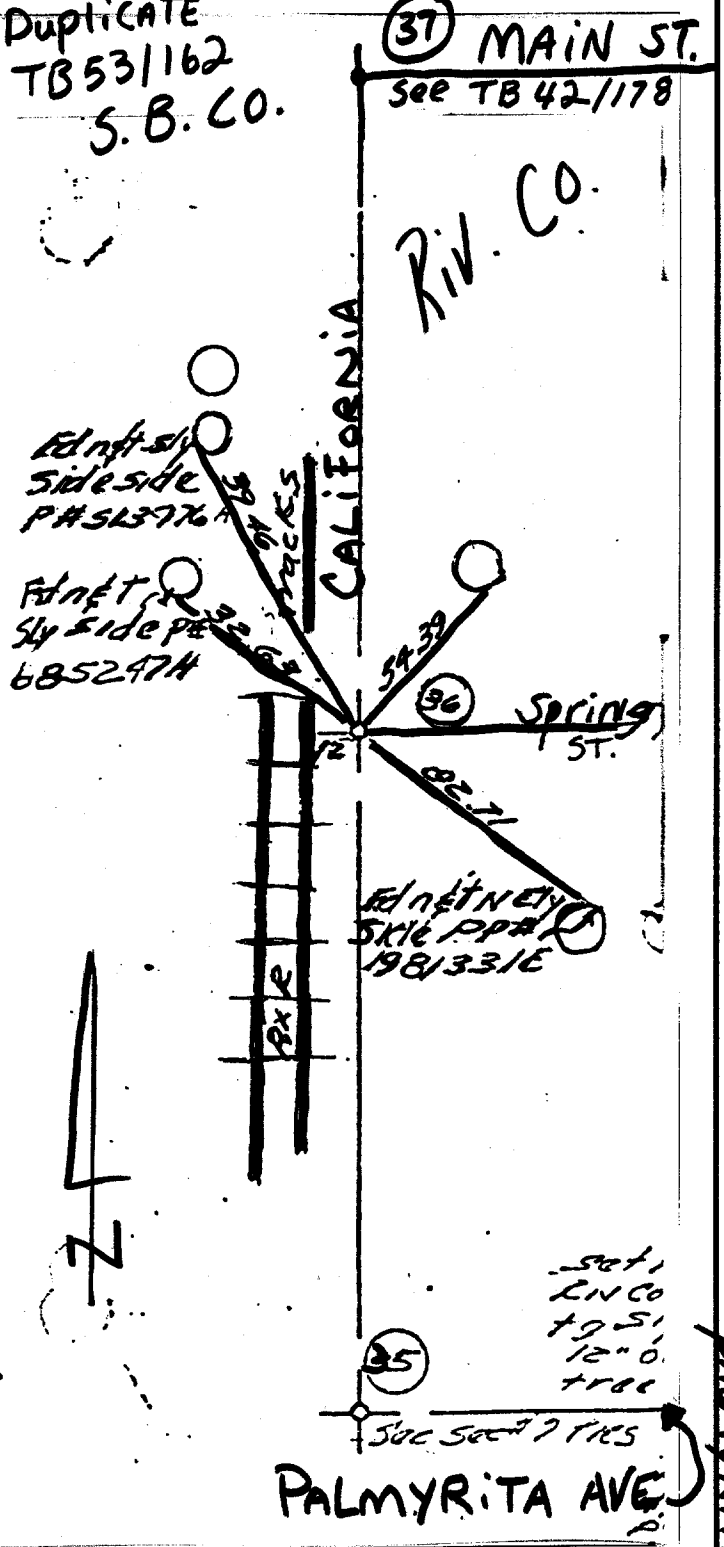


RIVERSIDE COUNTY SURVEY DEPARTMENT RECOVERY NOTES

SEC. 8 TWP. 2S RGE. 5W TB 54/31

DATE 10-27-78 TEMP. 75° CLEAR & DRY W.O. NO. 4914

PARTY [illegible] AGENCY

F.B. 2049 SUR. NO. 4914

24 Fd 3/4" IDIP dn 0.2' W state dept mon tie
Brass tg stmpd RCE 8001 flush
Fd Co Svc tg flush

25 Fd 2"x2" hub & tk over 1/2" IDIP dn 1.5 poss for Ctl Sec # 8
per FB 5003 page 2 "X" in hub & TK flush Cor Falls
on N/E/P Spring St

36 Fd 1/2" IDIP dn 0.2' top flared no tg cor W/4 Cor Sec 8
T&R 1" do
Rv Co Svc tg Flush Fd 1" ID/P W/ [illegible] Flush
TPO 7-17-78

37 Fd 1/2" I.P. dn 1.5 72 42/178 NW cor Sec # 8
Fd 1/2" I.P. dn 1.5 72 42/178 NW cor Sec # 8

42 Fd brass disc stamped RCE 8001 dn 0.2' per TR: 42/178

TIES NOTED IN TIE BOOK
DATE 6-19-79
BY MG

× FD. Ramset Nail on T/C
■ FD. "C" Nail on T/C
● FD. LD. & TK. on T/C
○ Set LD. & TK. on T/C

| | | |
|---|---|---|
| Scale: | **OFFICIAL TIE PLAT** CITY OF RIVERSIDE | |
| Date: | | |
| Drawn by: | | |
| W.O.: | *These ties are for the purpose of perpetuating the found monumentation. No claim is made as to the relationship of the points or lines shown hereon to true boundary locations.* | Sheet 1 of 1 |
| F.B.: | | File No.: |

1082 TIE